


- SCHEDULE OF STRATUM LOTS
- LOT 1 – COUNCIL STRATUM LOT
 - LOT 2 – DEVELOPER HOTEL STRATUM LOT
 - LOT 3 – DEVELOPER COMMERCIAL STRATUM LOT

BASEMENT LEVEL 4

LOTS SHOWN ON THIS SHEET ARE UNLIMITED IN DEPTH AND LIMITED IN HEIGHT TO THE LOWER LIMITS OF THE LOTS SHOWN ON SHEET 2 (BASEMENT 3)

THIS PLAN IS BASED ON PLANS BY
FJMT ARCHITECTS
DWG No.: A-A-12B4-DWG Basement 4
RECEIVED: 24/06/24

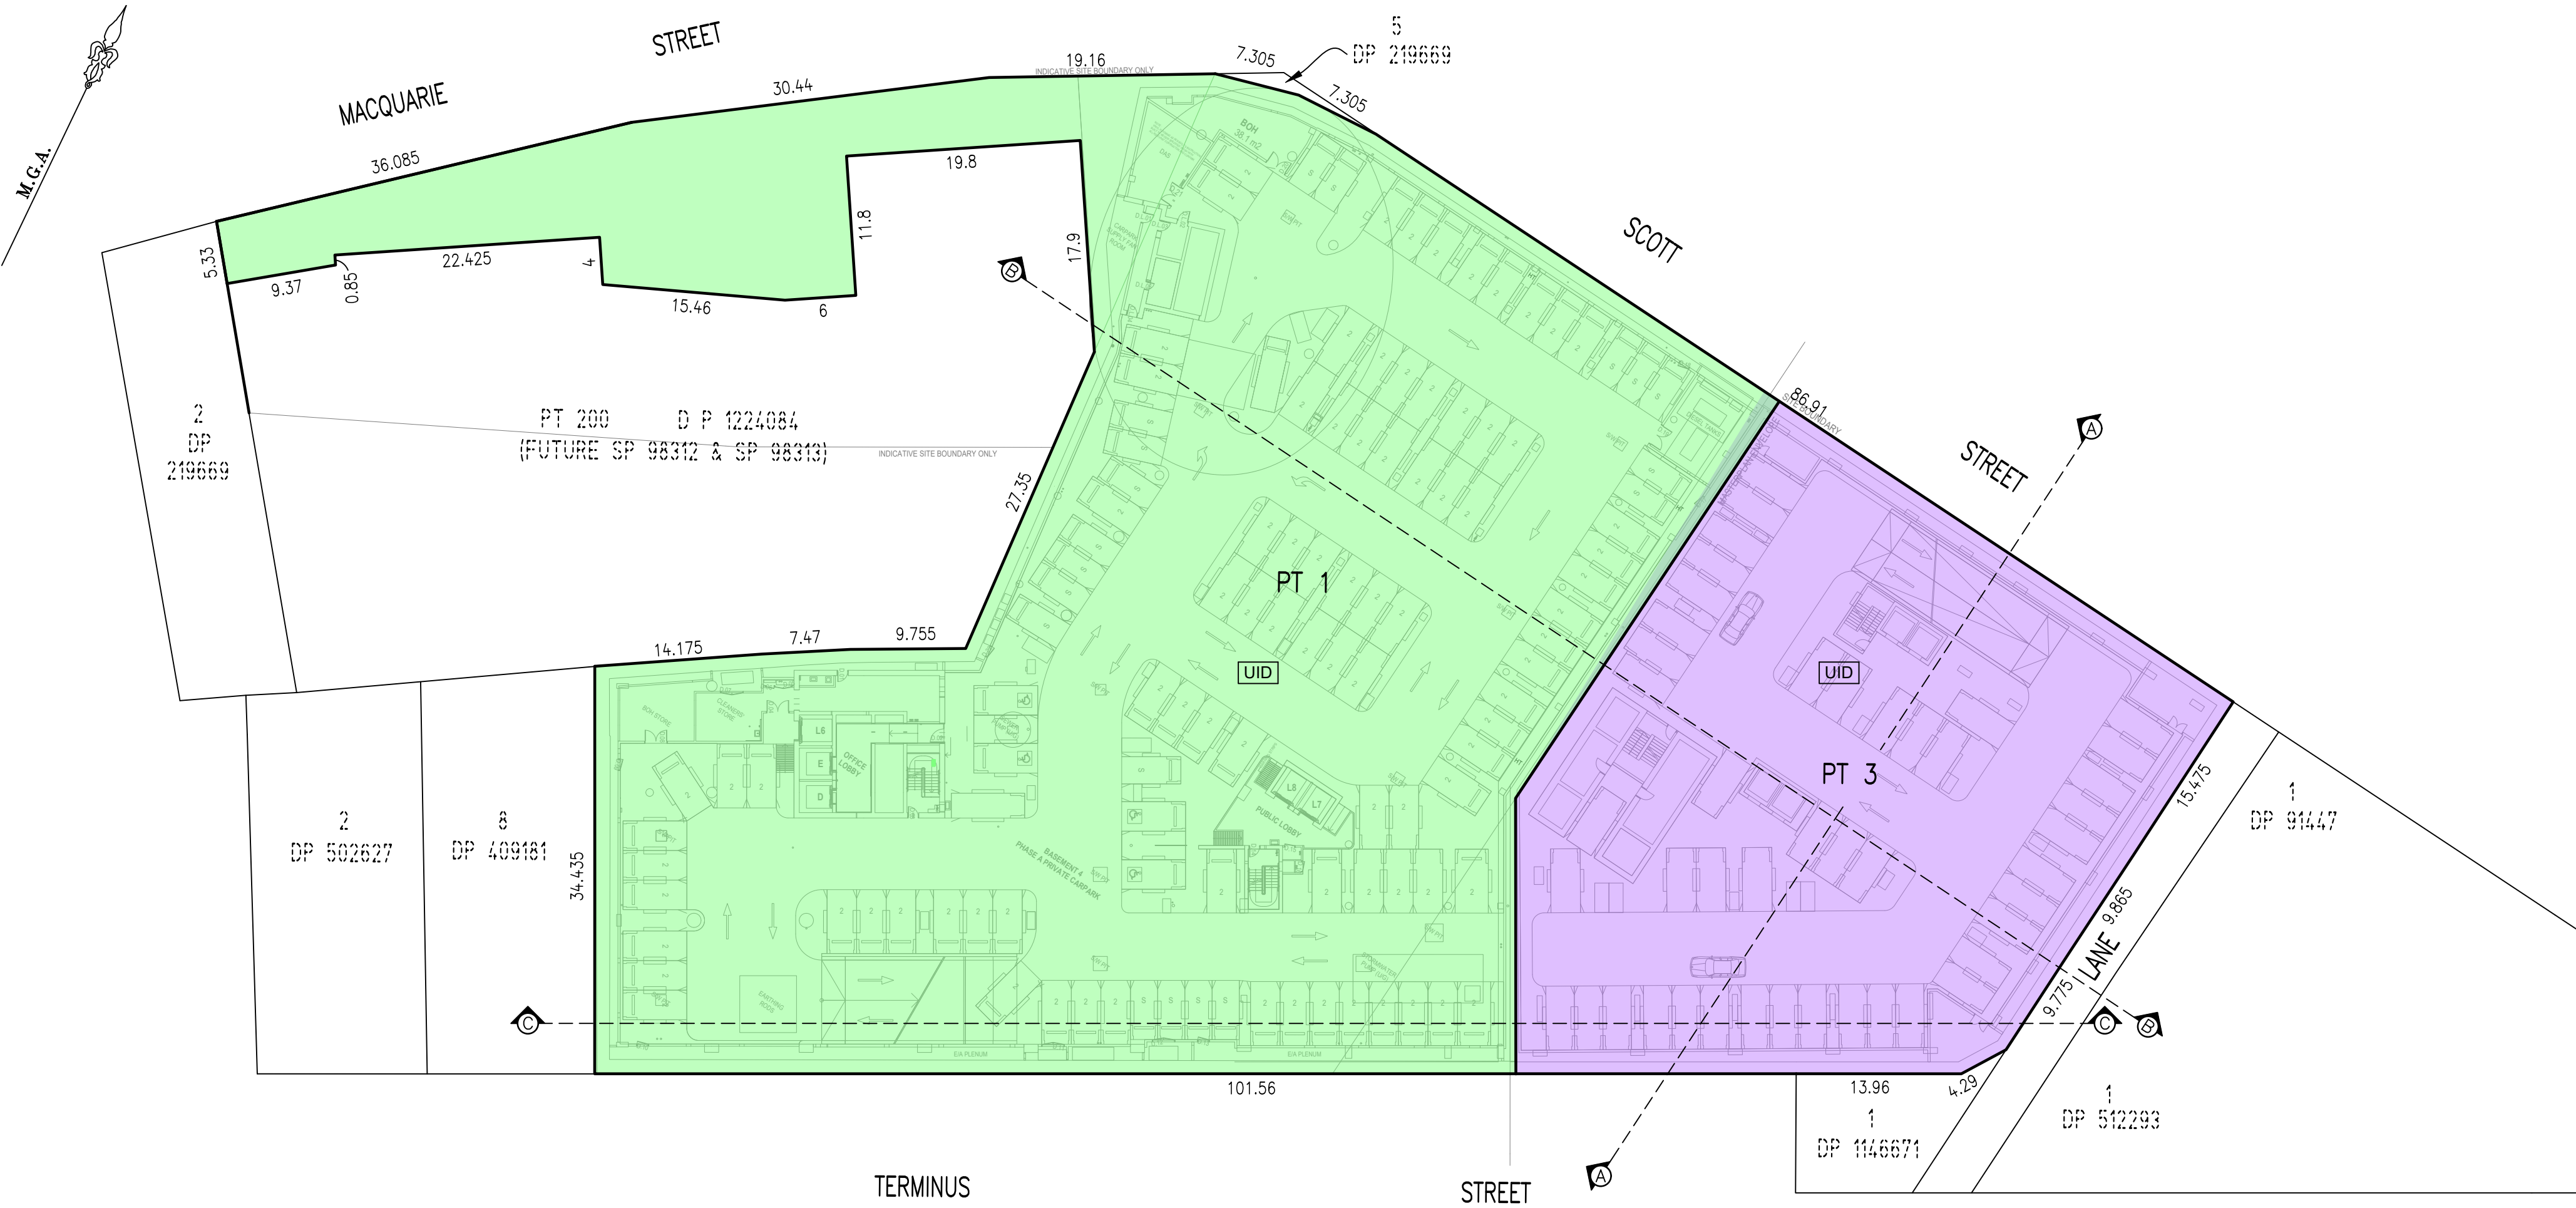

UID ULIMITED IN DEPTH

DIMENSIONS AND AREAS SUBJECT TO SURVEY

SCHEDULE OF WHOLE OF LOT
EASEMENTS
EASEMENT FOR SUPPORT & SHELTER
EASEMENT FOR SERVICES
EASEMENT FOR EMERGENCY EGRESS
EASEMENT TO ACCESS SHARED FACILITIES


SURVEYOR Name: DAVID JOHN CAREY Date: Reference: 201512-08 DSUB	PLAN OF PROPOSED SUBDIVISION OF LOT 1 DP 1293937	LGA: LIVERPOOL Locality: LIVERPOOL Reduction Ratio: 1: 400 Lengths are in metres.	REGISTERED CONTRACT PLAN Plan compiled from architectural CAD data. Plan is subject to final survey after completion of construction.	DRAFT PRINTED 20 MAR 2025 ISSUE 15
--	---	--	---	--

- SCHEDULE OF STRATUM LOTS
- LOT 1 – COUNCIL STRATUM LOT
 - LOT 2 – DEVELOPER HOTEL STRATUM LOT
 - LOT 3 – DEVELOPER COMMERCIAL STRATUM LOT

BASEMENT LEVEL 3

LOTS SHOWN ON THIS SHEET ARE APPROXIMATELY LIMITED IN DEPTH TO THE NOTED LEVEL PLANES
(SUBJECT TO A FINAL SURVEY) AND ARE LIMITED IN HEIGHT TO THE LOWER LIMITS OF THE LOTS
SHOWN ON SHEET 3 (BASEMENT 2)

THIS PLAN IS BASED ON PLANS BY
FJMT ARCHITECTS
DWG No.: A-A-12B3-DWG Basement 3
RECEIVED: 24/06/24

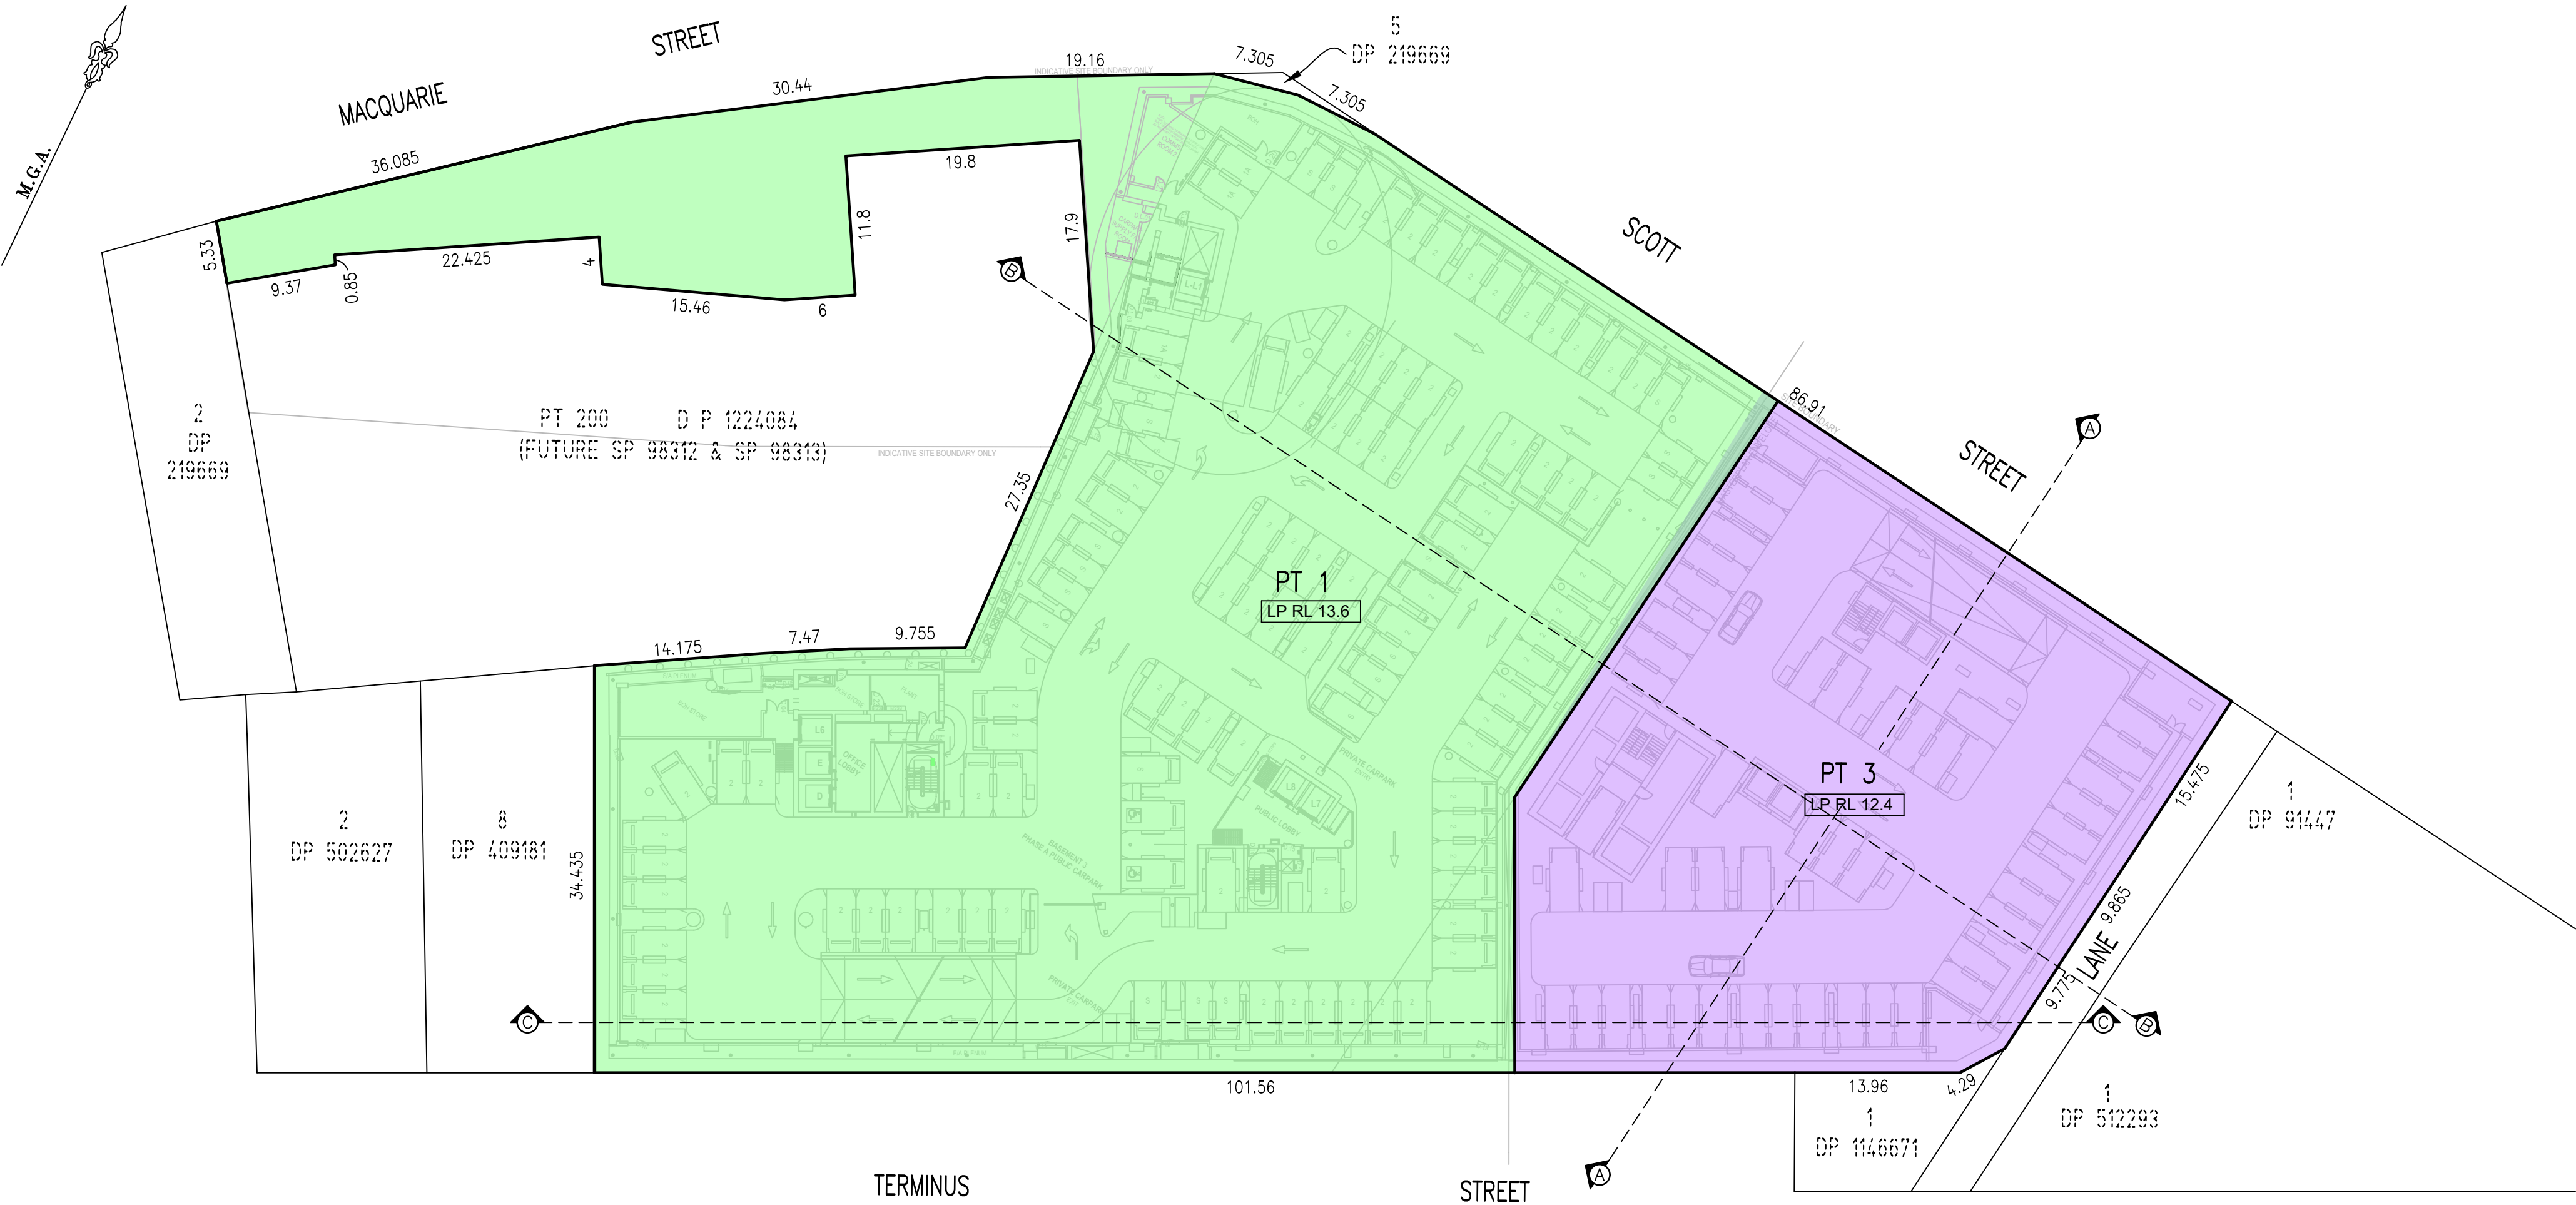

DIMENSIONS AND AREAS SUBJECT TO SURVEY

SCHEDULE OF WHOLE OF LOT
EASEMENTS
EASEMENT FOR SUPPORT & SHELTER
EASEMENT FOR SERVICES
EASEMENT FOR EMERGENCY EGRESS
EASEMENT TO ACCESS SHARED FACILITIES


SURVEYOR Name: DAVID JOHN CAREY Date: Reference: 201512-08 DSUB	PLAN OF PROPOSED SUBDIVISION OF LOT 1 DP 1293937	LGA: LIVERPOOL Locality: LIVERPOOL Reduction Ratio: 1: 400 Lengths are in metres.	REGISTERED CONTRACT PLAN Plan compiled from architectural CAD data. Plan is subject to final survey after completion of construction.	DRAFT PRINTED 20 MAR 2025 ISSUE 15
--	---	--	---	--

- SCHEDULE OF STRATUM LOTS
- LOT 1 – COUNCIL STRATUM LOT
 - LOT 2 – DEVELOPER HOTEL STRATUM LOT
 - LOT 3 – DEVELOPER COMMERCIAL STRATUM LOT

BASEMENT LEVEL 2

LOTS SHOWN ON THIS SHEET ARE APPROXIMATELY LIMITED IN DEPTH TO THE NOTED LEVEL PLANES
(SUBJECT TO A FINAL SURVEY) AND ARE LIMITED IN HEIGHT TO THE LOWER LIMITS OF THE LOTS
SHOWN ON SHEET 4 (BASEMENT 1)

THIS PLAN IS BASED ON PLANS BY
FJMT ARCHITECTS
DWG No.: A-A-12B2-DWG⁵ Basement 2
RECEIVED: 24/06/24

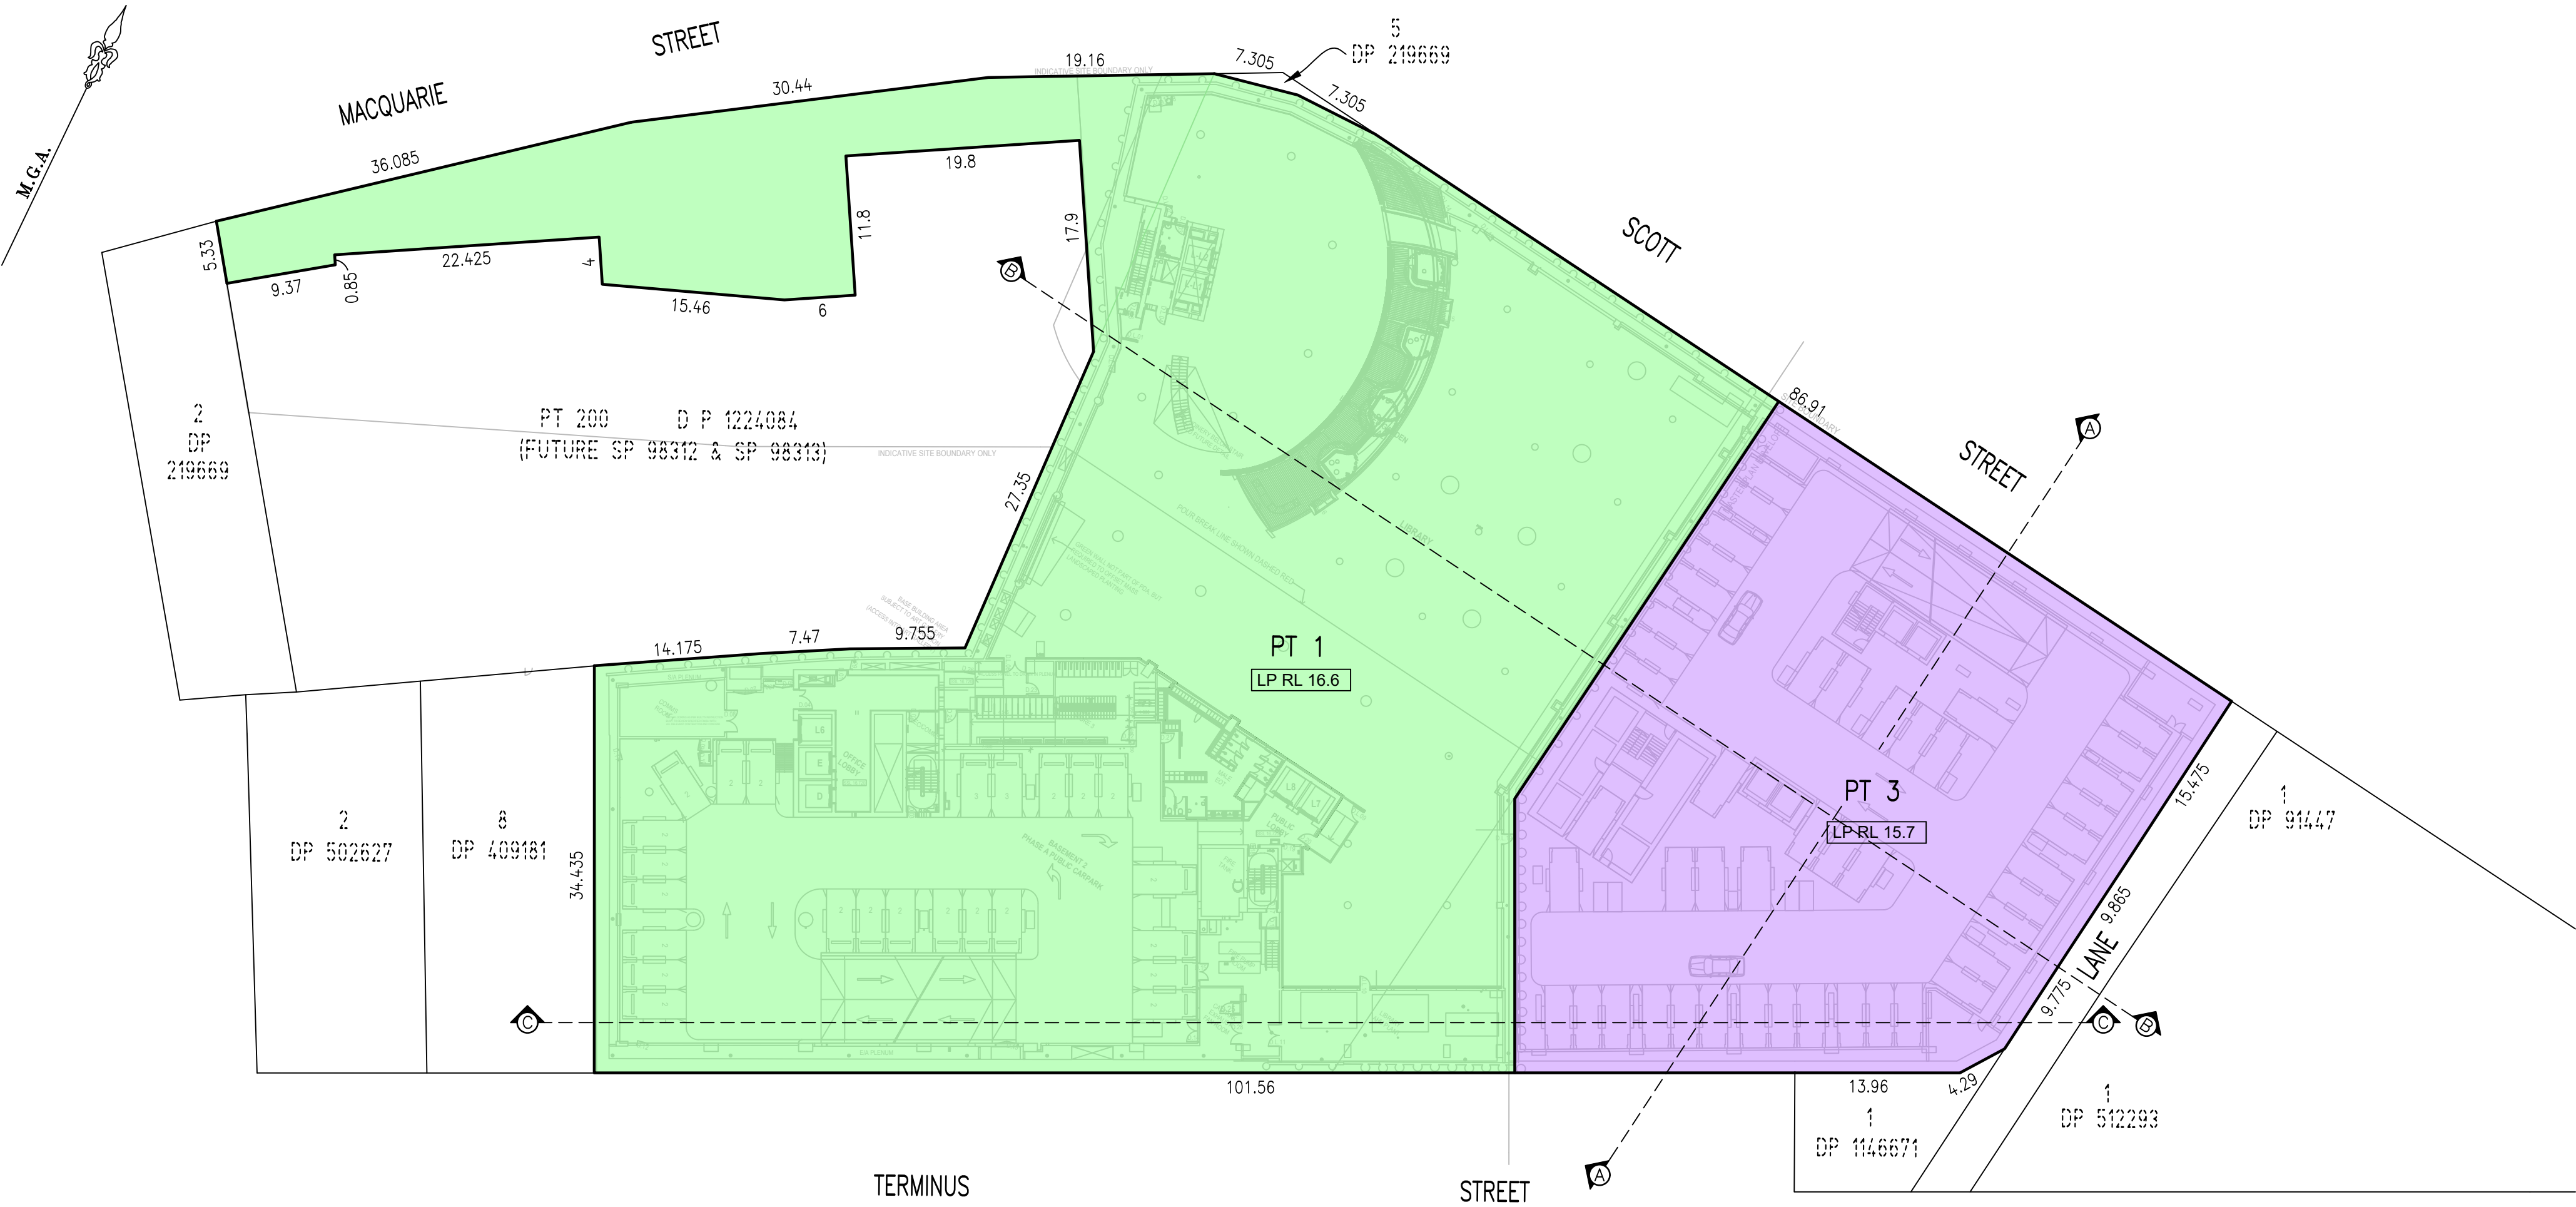

DIMENSIONS AND AREAS SUBJECT TO SURVEY

SCHEDULE OF WHOLE OF LOT
EASEMENTS
EASEMENT FOR SUPPORT & SHELTER
EASEMENT FOR SERVICES
EASEMENT FOR EMERGENCY EGRESS
EASEMENT TO ACCESS SHARED FACILITIES

SURVEYOR Name: DAVID JOHN CAREY Date: Reference: 201512-08 DSUB	PLAN OF PROPOSED SUBDIVISION OF LOT 1 DP 1293937	LGA: LIVERPOOL Locality: LIVERPOOL Reduction Ratio: 1: 400 Lengths are in metres.	REGISTERED CONTRACT PLAN Plan compiled from architectural CAD data. Plan is subject to final survey after completion of construction.	DRAFT PRINTED 20 MAR 2025 ISSUE 15
--	---	--	---	--

THIS PLAN IS BASED ON PLANS BY
FJMT ARCHITECTS
DWG No.: DA-AR-20B1
RECEIVED: 24/06/24



A hand-drawn map of Macquarie Street. The street is represented by a thick black line. On the left side, the word "MACQUARIE" is written in a slanted, hand-drawn font. On the right side, the word "STREET" is written in a similar font. The area below the street line is shaded in light green.

SCOTT

STREET

TERMINUS

STREET

EASEMENTS:

(1A) EASEMENT FOR ACCESS VARIABLE WIDTH (LIMITED IN STRATUM)

DIMENSIONS AND AREAS SUBJECT TO SURVEY

SCHEDULE OF WHOLE OF LOT

EASEMENTS

EASEMENT FOR SUPPORT & SHELTER
 EASEMENT FOR SERVICES
 EASEMENT FOR EMERGENCY EGRESS
 EASEMENT TO ACCESS SHARED FACILITIES

SURVEYOR
Name: DAVID JOHN CAREY
Date:
Reference: 201512-08 DSUB

PLAN OF PROPOSED SUBDIVISION OF LOT 1
DP 1293937

LGA: LIVERPOOL
Locality: LIVERPOOL
Reduction Ratio: 1:400
Lengths are in metres.

REGISTERED
CONTRACT PLAN
Plan compiled from
architectural CAD data.
Plan is subject to final
survey after completion
of construction.


DRAFT
PRINTED 20 MAR 2025
ISSUE 15

- SCHEDULE OF STRATUM LOTS
- LOT 1 - COUNCIL STRATUM LOT
 - LOT 2 - DEVELOPER HOTEL STRATUM LOT
 - LOT 3 - DEVELOPER COMMERCIAL STRATUM LOT

LOWER GROUND LEVEL

THIS PLAN IS BASED ON PLANS BY
FJMT ARCHITECTS
DWG No.: DA-AR-20LG
RECEIVED: 24/06/24

LOTS SHOWN ON THIS SHEET ARE APPROXIMATELY LIMITED IN DEPTH TO THE NOTED LEVEL PLANES
(SUBJECT TO A FINAL SURVEY) AND ARE LIMITED IN HEIGHT TO THE LOWER LIMITS OF THE LOTS
SHOWN ON SHEET 6 (UPPER GROUND)

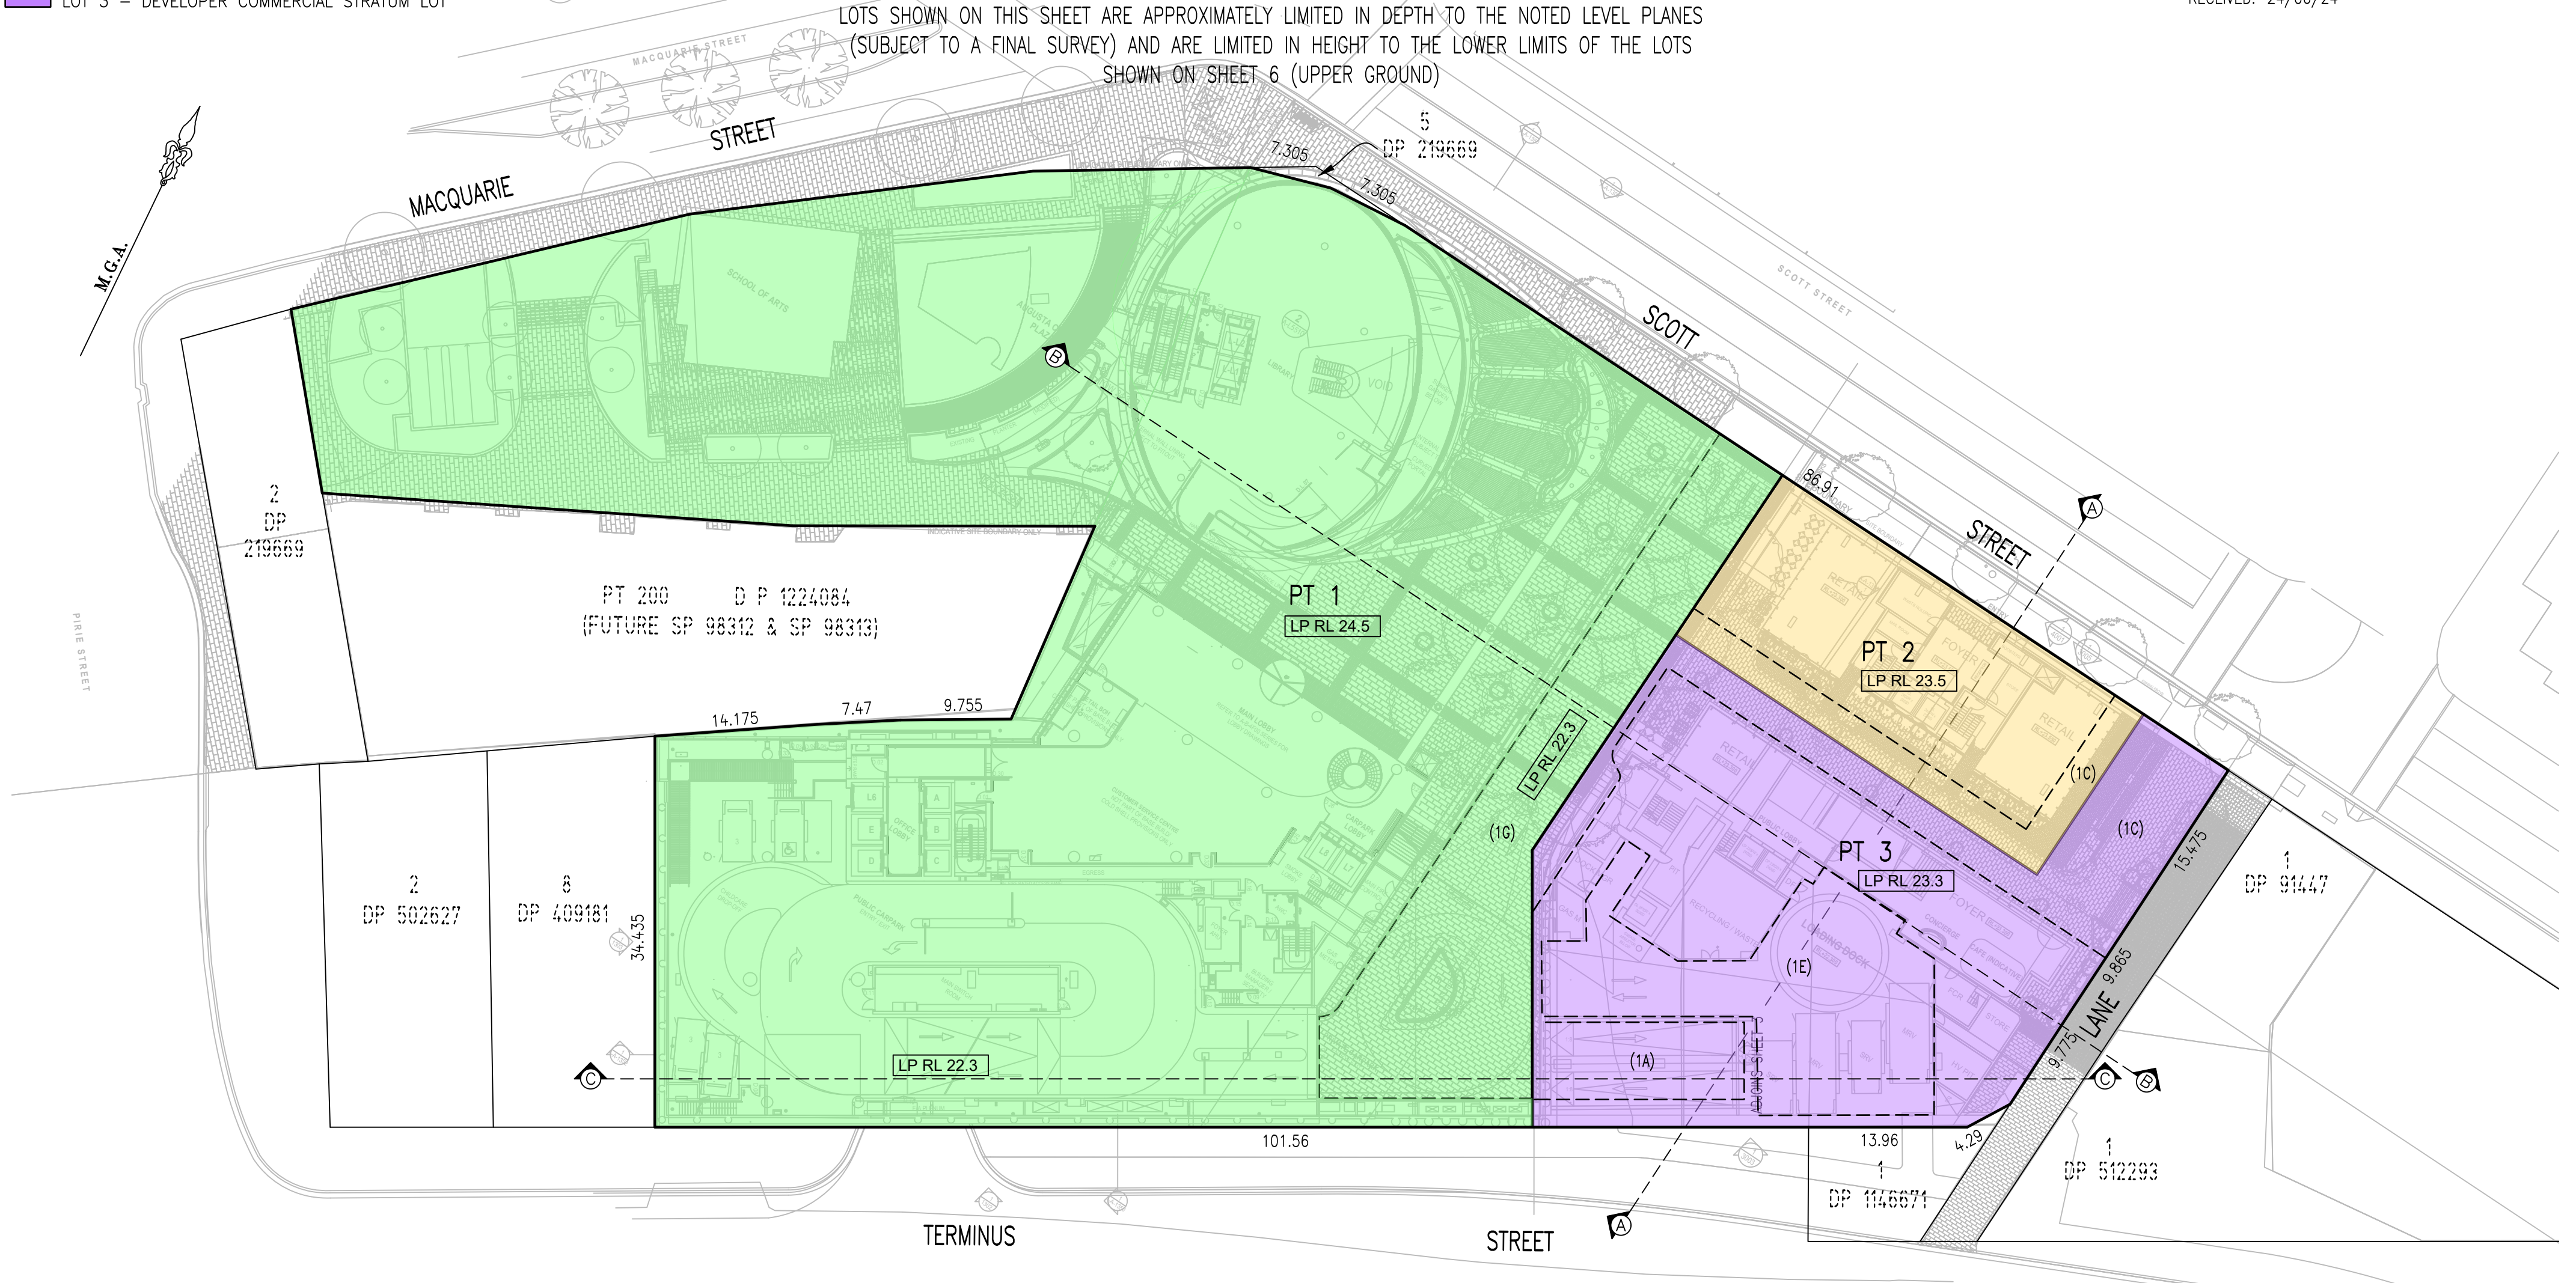

EASEMENTS:

- (1A) EASEMENT FOR ACCESS VARIABLE WIDTH (LIMITED IN STRATUM)
- (1C) EASEMENT FOR ACCESS AND RECREATION PURPOSES VARIABLE WIDTH (LIMITED IN STRATUM)
- (1E) EASEMENT TO ACCESS AND USE LOADING DOCK VARIABLE WIDTH (LIMITED IN STRATUM)
- (1G) EASEMENT FOR ACCESS VARIABLE WIDTH (LIMITED IN STRATUM)
- (D) EASEMENT FOR LIGHT AND AIR VARIABLE WIDTH (LIMITED IN STRATUM) (DP 1224084)
- (M) RIGHT OF ACCESS VARIABLE WIDTH (LIMITED IN STRATUM) (DP 1224084)

DIMENSIONS AND AREAS SUBJECT TO SURVEY

SCHEDULE OF WHOLE OF LOT
EASEMENTS
EASEMENT FOR SUPPORT & SHELTER
EASEMENT FOR SERVICES
EASEMENT FOR EMERGENCY EGRESS
EASEMENT TO ACCESS SHARED FACILITIES


SURVEYOR Name: DAVID JOHN CAREY Date: Reference: 201512-08 DSUB	PLAN OF PROPOSED SUBDIVISION OF LOT 1 DP 1293937	LGA: LIVERPOOL Locality: LIVERPOOL Reduction Ratio: 1: 400 Lengths are in metres.	REGISTERED CONTRACT PLAN Plan compiled from architectural CAD data. Plan is subject to final survey after completion of construction.	DRAFT PRINTED 20 MAR 2025 ISSUE 15
--	---	--	---	--

- SCHEDULE OF STRATUM LOTS
- LOT 1 – COUNCIL STRATUM LOT
 - LOT 2 – DEVELOPER HOTEL STRATUM LOT
 - LOT 3 – DEVELOPER COMMERCIAL STRATUM LOT

UPPER GROUND LEVEL (L1)

THIS PLAN IS BASED ON PLANS BY
FJMT ARCHITECTS
DWG No.: DA-AR-20UG
RECEIVED: 24/06/24

LOTS SHOWN ON THIS SHEET ARE APPROXIMATELY LIMITED IN DEPTH TO THE NOTED LEVEL PLANES
(SUBJECT TO A FINAL SURVEY) AND ARE LIMITED IN HEIGHT TO THE LOWER LIMITS OF THE LOTS
SHOWN ON SHEET 7 (TYPICAL PODIUM LEVEL L2-L4)

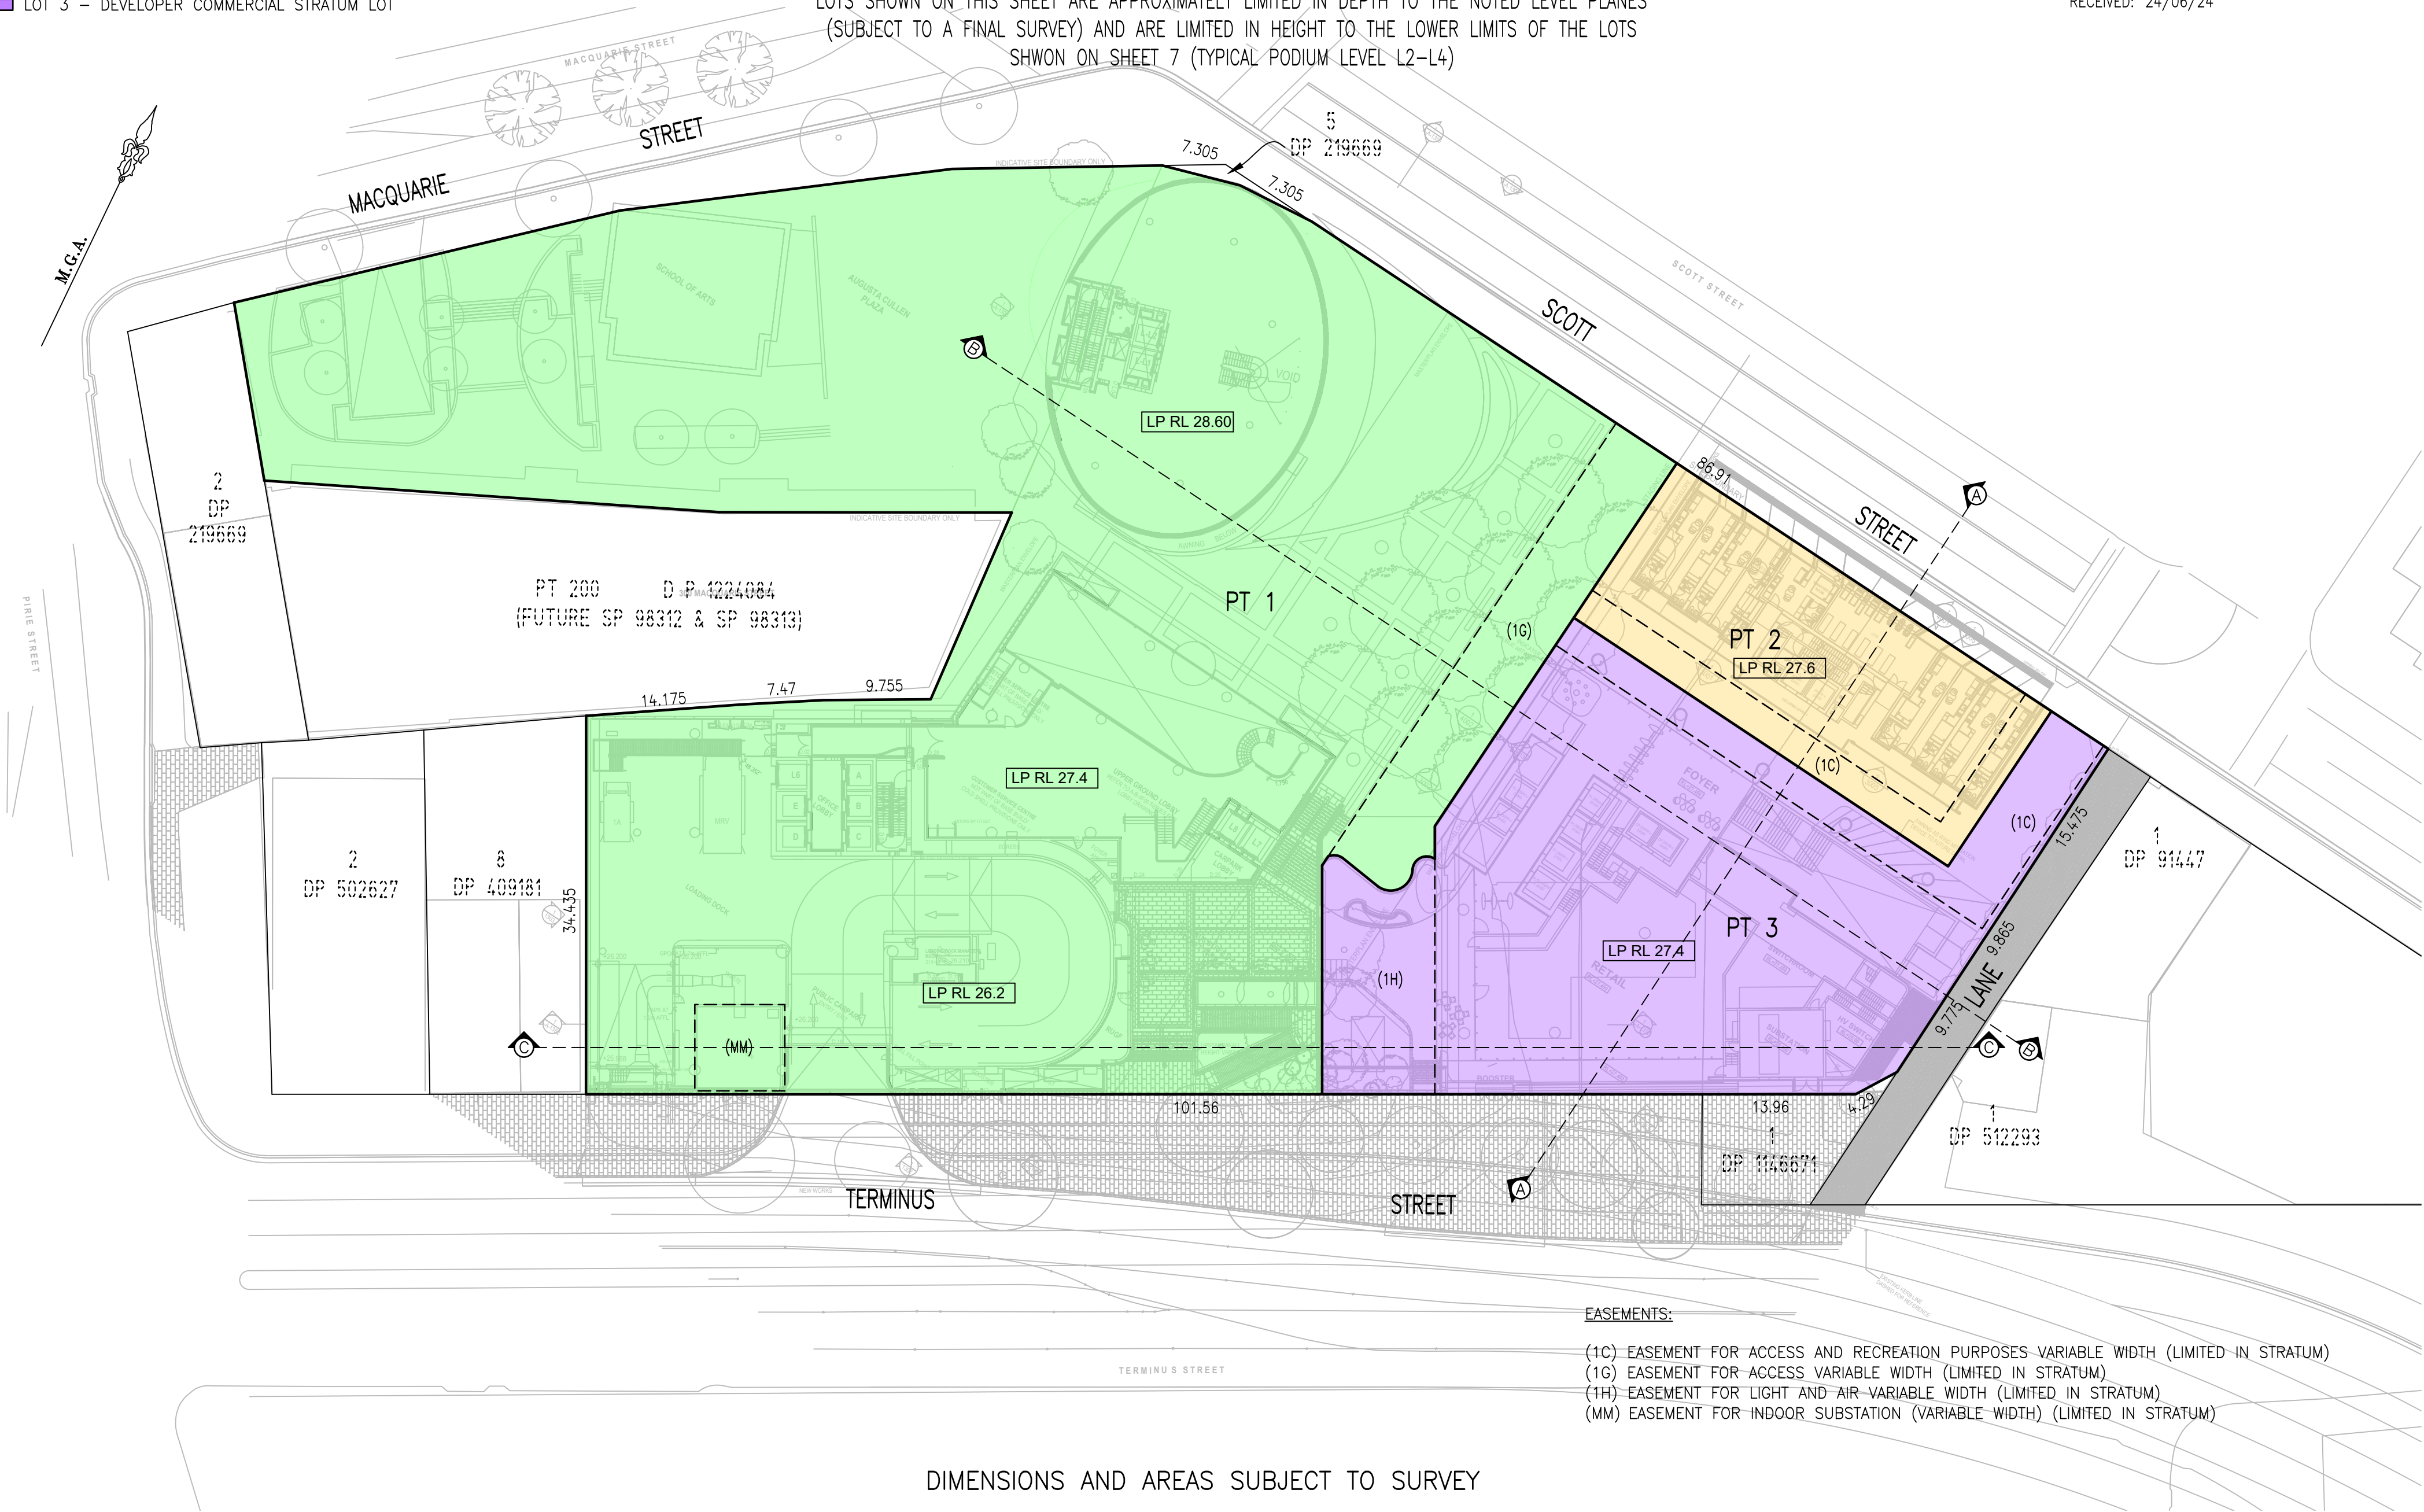

SCHEDULE OF WHOLE OF LOT
EASEMENTS
EASEMENT FOR SUPPORT & SHELTER
EASEMENT FOR SERVICES
EASEMENT FOR EMERGENCY EGRESS
EASEMENT TO ACCESS SHARED FACILITIES


SURVEYOR Name: DAVID JOHN CAREY Date: Reference: 201512-08 DSUB	PLAN OF PROPOSED SUBDIVISION OF LOT 1 DP 1293937	LGA: LIVERPOOL Locality: LIVERPOOL Reduction Ratio: 1: 400 Lengths are in metres.	REGISTERED CONTRACT PLAN Plan compiled from architectural CAD data. Plan is subject to final survey after completion of construction.	DRAFT PRINTED 20 MAR 2025 ISSUE 15
--	---	--	---	--

- SCHEDULE OF STRATUM LOTS
- LOT 1 – COUNCIL STRATUM LOT
 - LOT 2 – DEVELOPER HOTEL STRATUM LOT
 - LOT 3 – DEVELOPER COMMERCIAL STRATUM LOT

TYPICAL PODIUM LEVEL (L2–L4)

THIS PLAN IS BASED ON PLANS BY
FJMT ARCHITECTS
DWG No.: DA-AR-2001
RECEIVED: 24/06/24

LOTS SHOWN ON THIS SHEET ARE APROXIMATELY LIMITED IN DEPTH TO THE NOTED LEVEL PLANES AS
PER SECTION AA, BB AND CC.
PLEASE NOTE: OUR FINAL SURVEY WILL ONLY SHOW LEVELS WHERE THERE ARE CHANGES TO THE
LOT BOUNDARIES VERTICALLY OR HORIZONTALLY

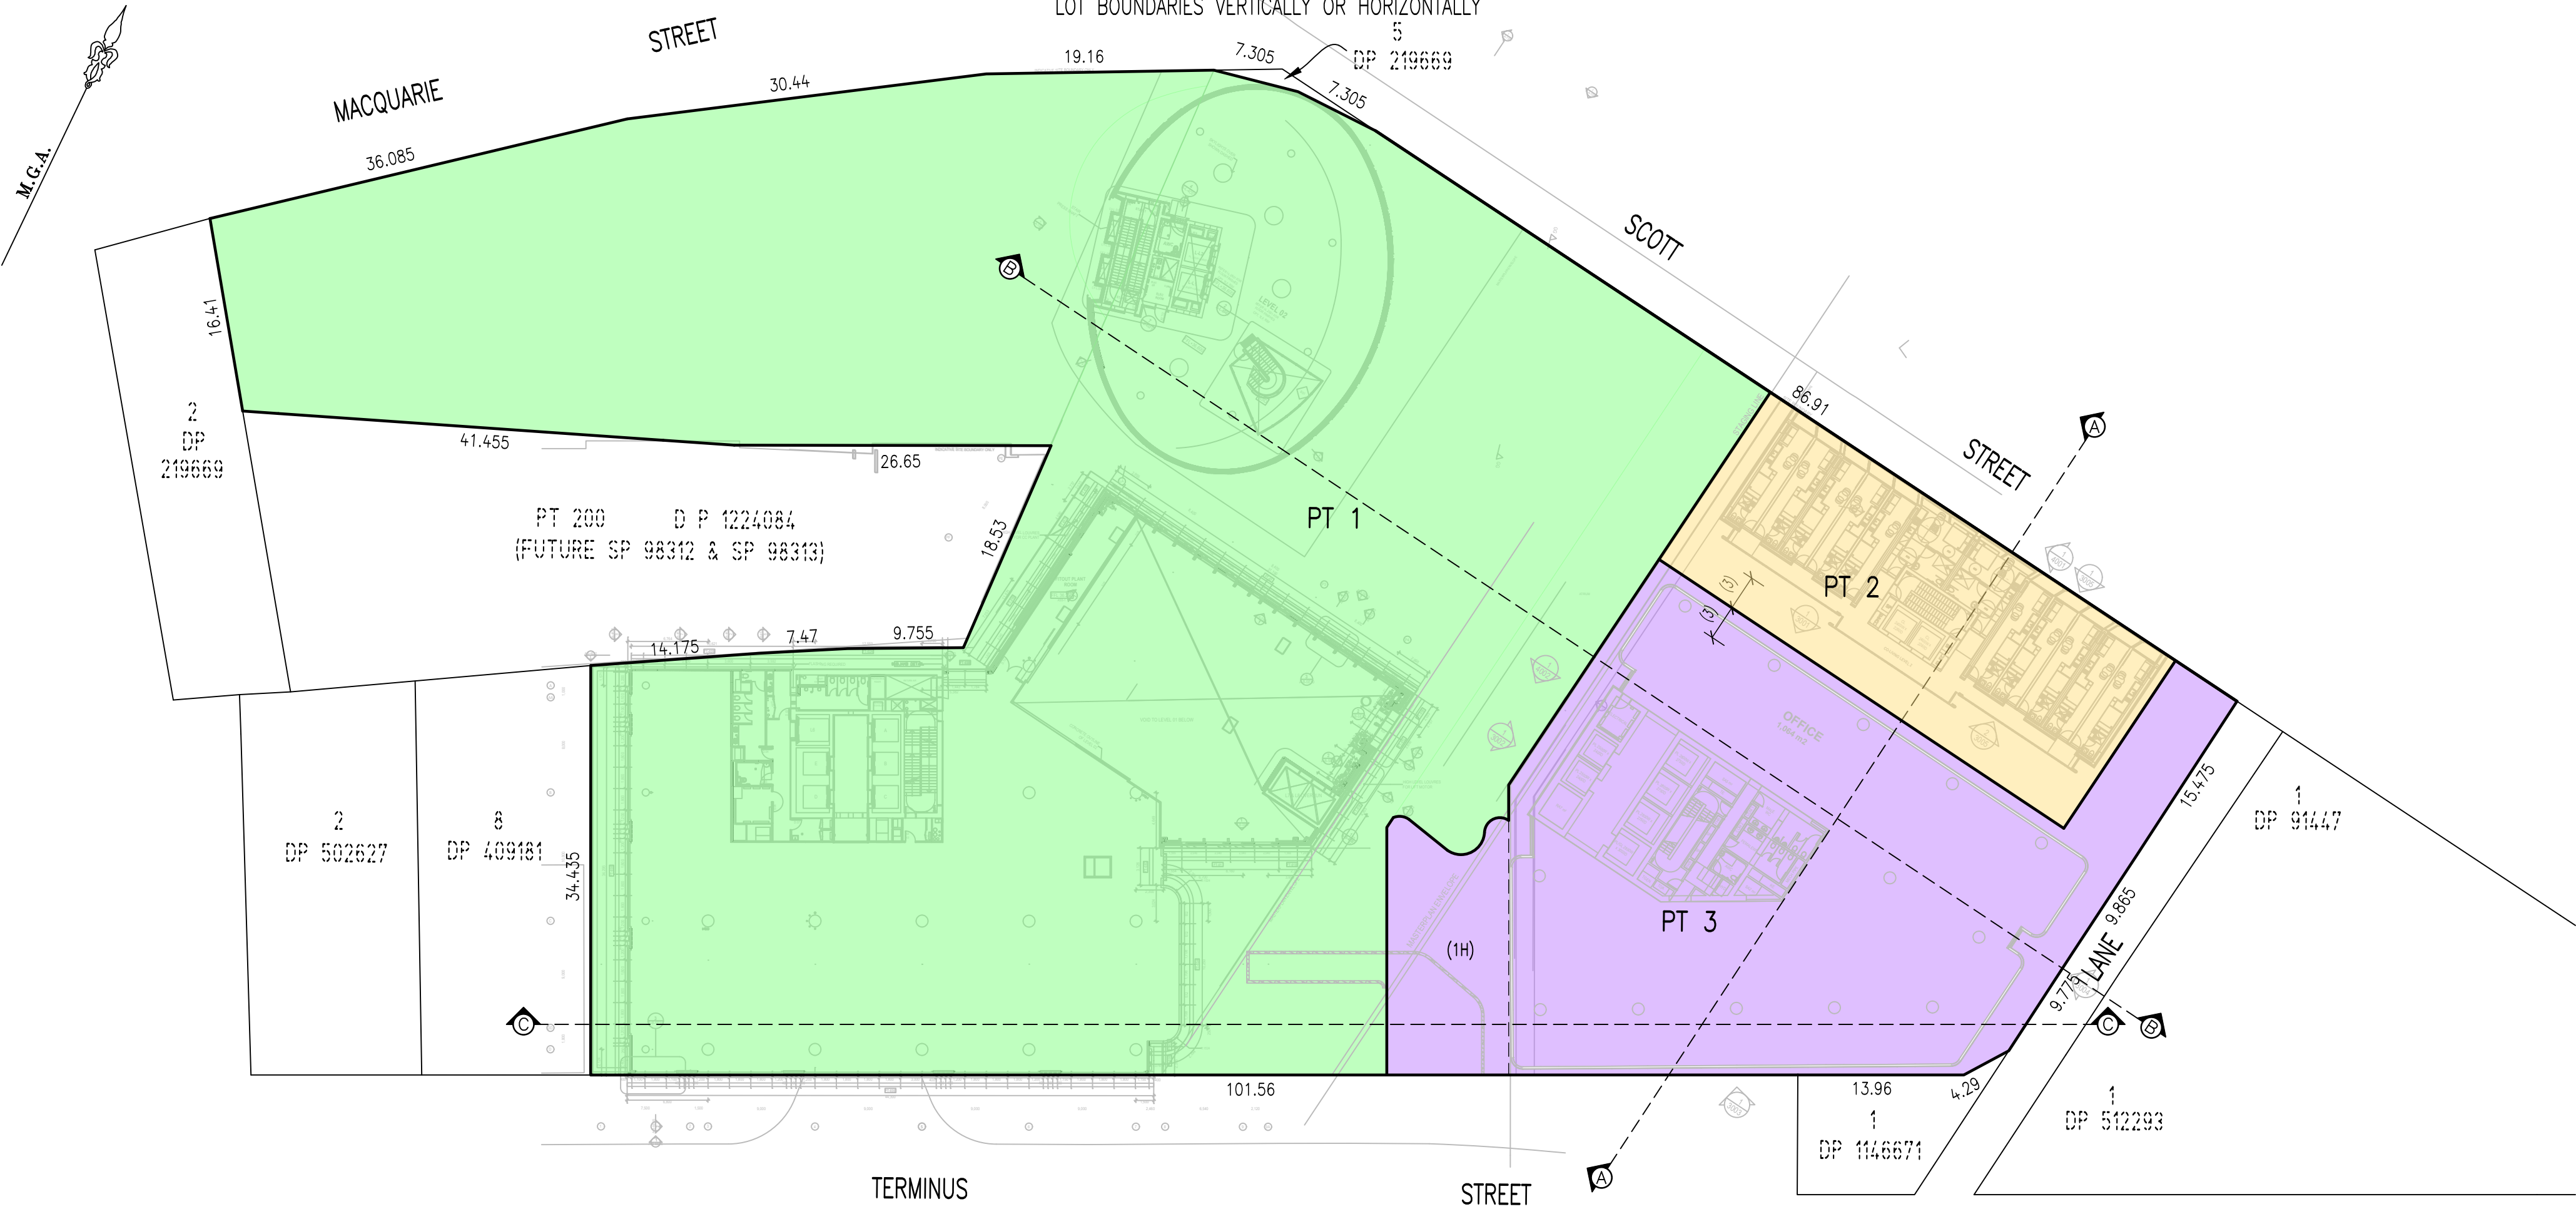

EASEMENTS:

- (1H) EASEMENT FOR LIGHT AND AIR VARIABLE WIDTH (LIMITED IN STRATUM)
- (D) EASEMENT FOR LIGHT AND AIR VARIABLE WIDTH (LIMITED IN STRATUM) (DP 1224084)
- (M) RIGHT OF ACCESS VARIABLE WIDTH (LIMITED IN STRATUM) (DP 1224084)

DIMENSIONS AND AREAS SUBJECT TO SURVEY

SCHEDULE OF WHOLE OF LOT
EASEMENTS
EASEMENT FOR SUPPORT & SHELTER
EASEMENT FOR SERVICES
EASEMENT FOR EMERGENCY EGRESS
EASEMENT TO ACCESS SHARED FACILITIES


SURVEYOR Name: DAVID JOHN CAREY Date: Reference: 201512-08 DSUB	PLAN OF PROPOSED SUBDIVISION OF LOT 1 DP 1293937	LGA: LIVERPOOL Locality: LIVERPOOL Reduction Ratio: 1: 400 Lengths are in metres.	REGISTERED CONTRACT PLAN Plan compiled from architectural CAD data. Plan is subject to final survey after completion of construction.	DRAFT PRINTED 20 MAR 2025 ISSUE 15
--	---	--	---	--

- SCHEDULE OF STRATUM LOTS
- LOT 1 – COUNCIL STRATUM LOT
 - LOT 2 – DEVELOPER HOTEL STRATUM LOT
 - LOT 3 – DEVELOPER COMMERCIAL STRATUM LOT

TYPICAL TOWER LEVEL (L5–L6)

THIS PLAN IS BASED ON PLANS BY
FJMT ARCHITECTS
DWG No.: DA-AR-2005
RECEIVED: 24/06/24

LOTS SHOWN ON THIS SHEET ARE APROXIMATELY LIMITED IN DEPTH TO THE NOTED LEVEL PLANES AS
PER SECTION AA, BB AND CC.
PLEASE NOTE: OUR FINAL SURVEY WILL ONLY SHOW LEVELS WHERE THERE ARE CHANGES TO THE
LOT BOUNDARIES VERTICALLY OR HORIZONTALLY

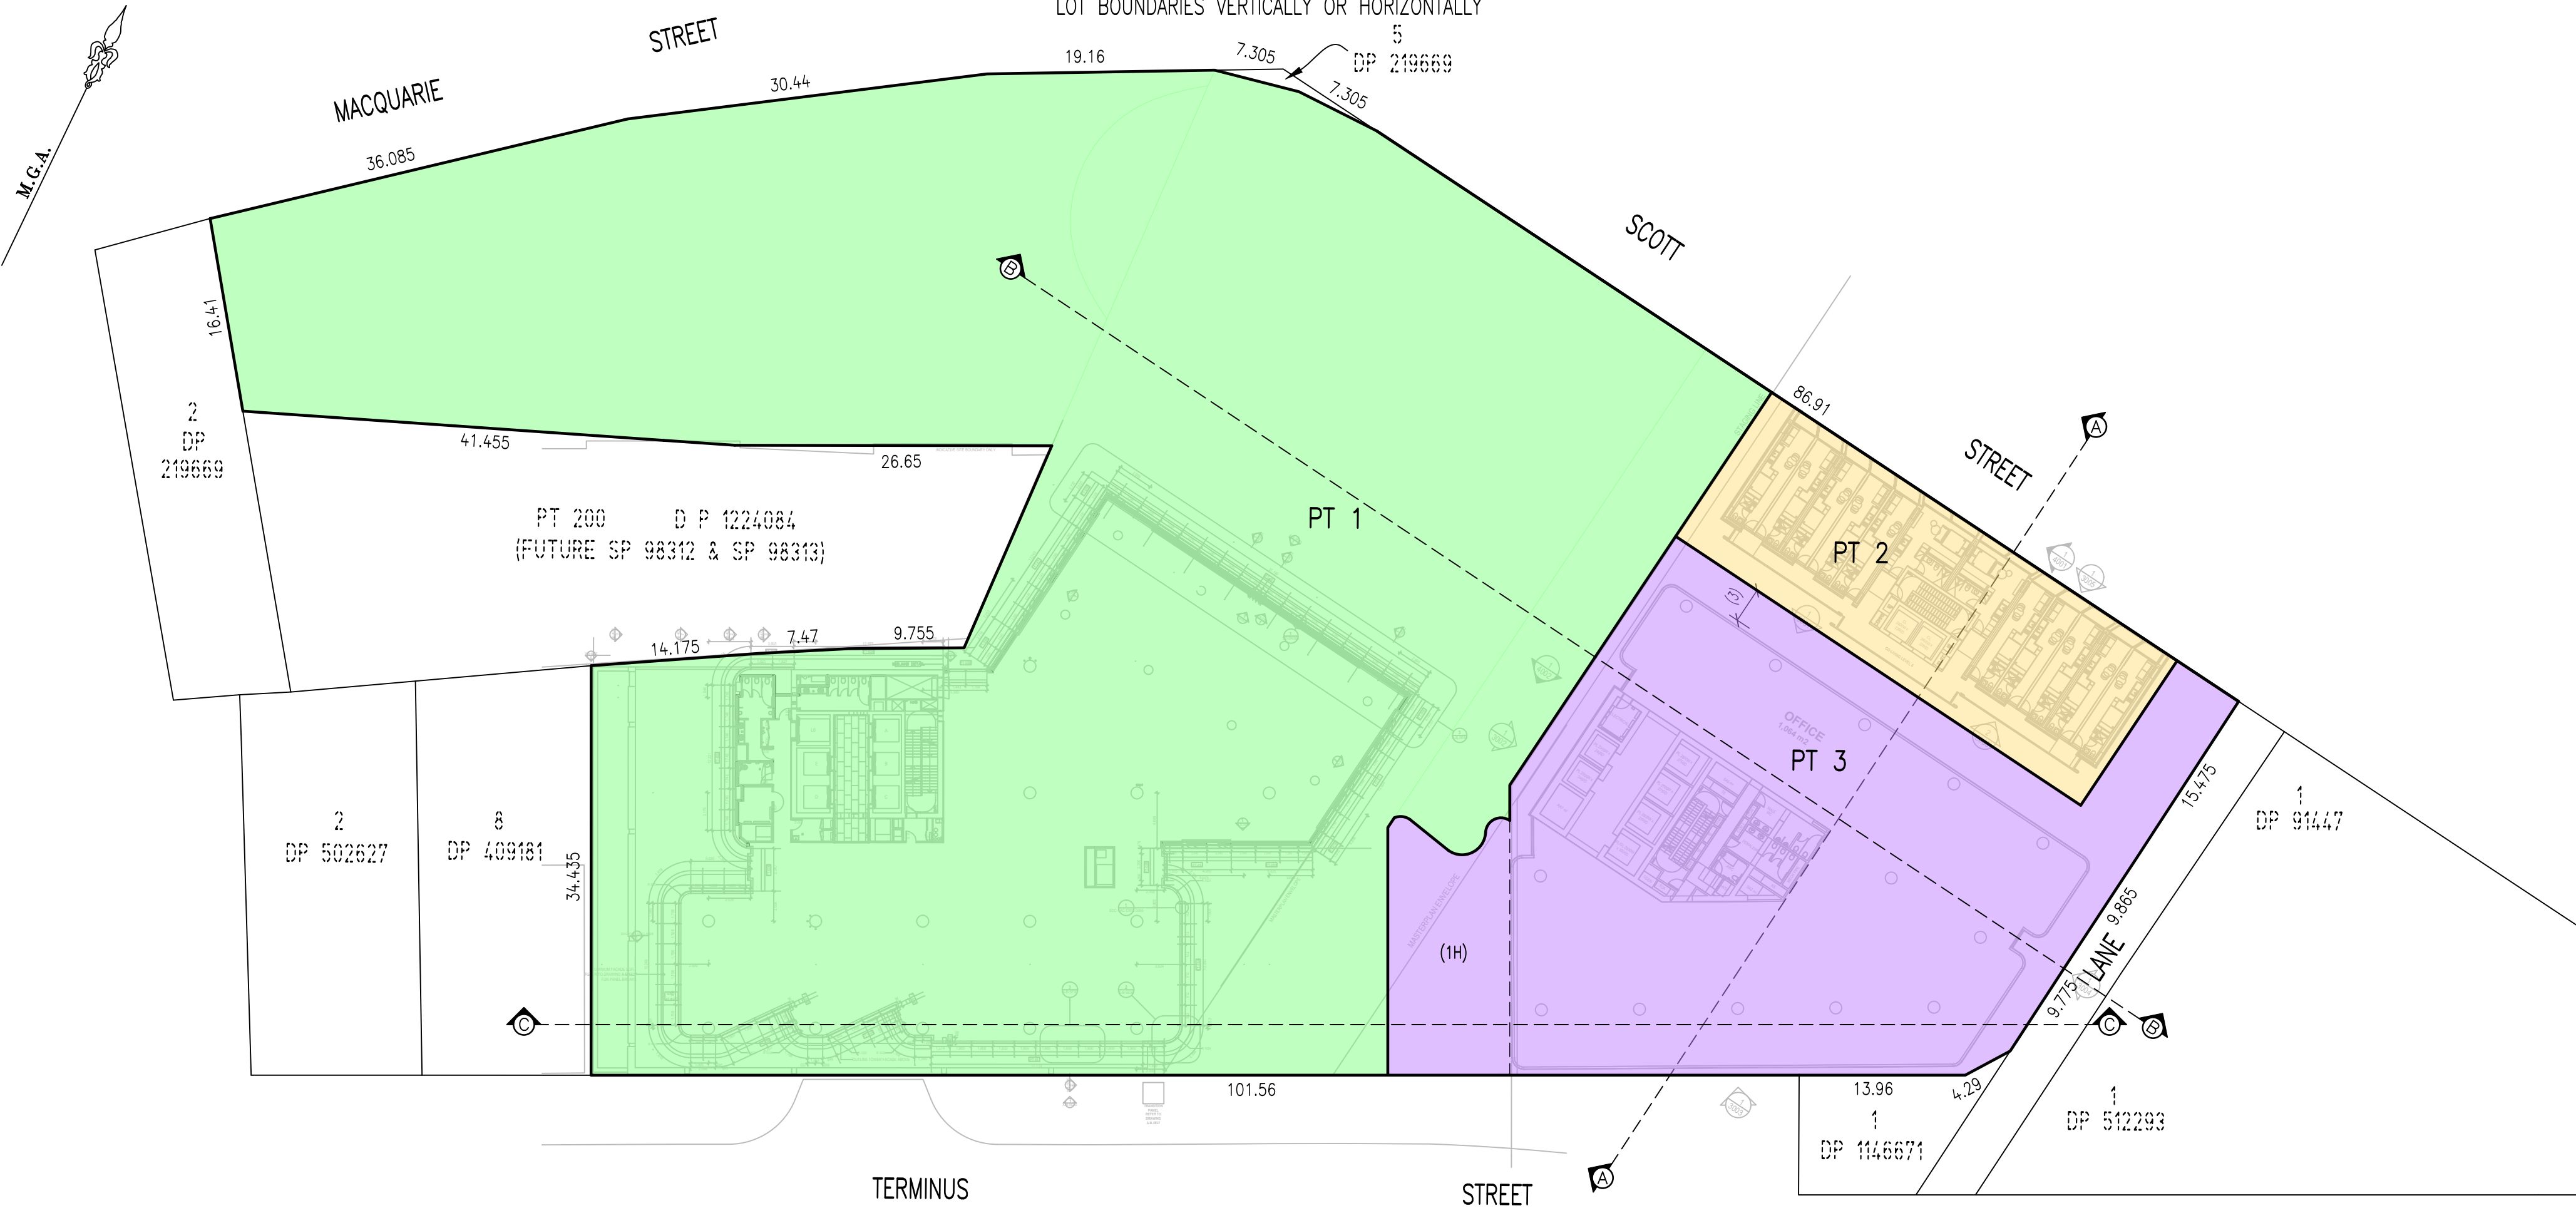

EASEMENTS:

- (1H) EASEMENT FOR LIGHT AND AIR VARIABLE WIDTH (LIMITED IN STRATUM)
- (D) EASEMENT FOR LIGHT AND AIR VARIABLE WIDTH (LIMITED IN STRATUM) (DP 1224084)
- (M) RIGHT OF ACCESS VARIABLE WIDTH (LIMITED IN STRATUM) (DP 1224084)
- (D1) EASEMENT FOR LIGHT AND AIR VARIABLE WIDTH – LIMITED UN DEPTH TO RL. 40 & UNLIMITED IN HEIGHT (DP 12224084)

DIMENSIONS AND AREAS SUBJECT TO SURVEY


SCHEDULE OF WHOLE OF LOT
EASEMENTS
EASEMENT FOR SUPPORT & SHELTER
EASEMENT FOR SERVICES
EASEMENT FOR EMERGENCY EGRESS
EASEMENT TO ACCESS SHARED FACILITIES

SURVEYOR Name: DAVID JOHN CAREY Date: Reference: 201512–08 DSUB	PLAN OF PROPOSED SUBDIVISION OF LOT 1 DP 1293937	LGA: LIVERPOOL Locality: LIVERPOOL Reduction Ratio: 1:400 Lengths are in metres.	REGISTERED CONTRACT PLAN Plan compiled from architectural CAD data. Plan is subject to final survey after completion of construction.	DRAFT PRINTED 20 MAR 2025 ISSUE 15
--	---	---	---	--

 LOT 1 – COUNCIL STRATUM LOT
 LOT 2 – DEVELOPER HOTEL STRATUM LOT
 LOT 3 – DEVELOPER COMMERCIAL STRATUM LOT

THIS PLAN IS BASED ON PLANS BY
FJMT ARCHITECTS
DWG No.: DA-AR-2007 Level 07 Plan (Terrace) _ Co-Living Roof
RECEIVED: 24/06/24

LOTS SHOWN ON THIS SHEET ARE APPROXIMATELY LIMITED IN DEPTH TO THE NOTED LEVEL PLANES AS
PER SECTION AA, BB AND CC.
PLEASE NOTE: OUR FINAL SURVEY WILL ONLY SHOW LEVELS WHERE THERE ARE CHANGES TO THE
LOT BOUNDARIES VERTICALLY OR HORIZONTALLY

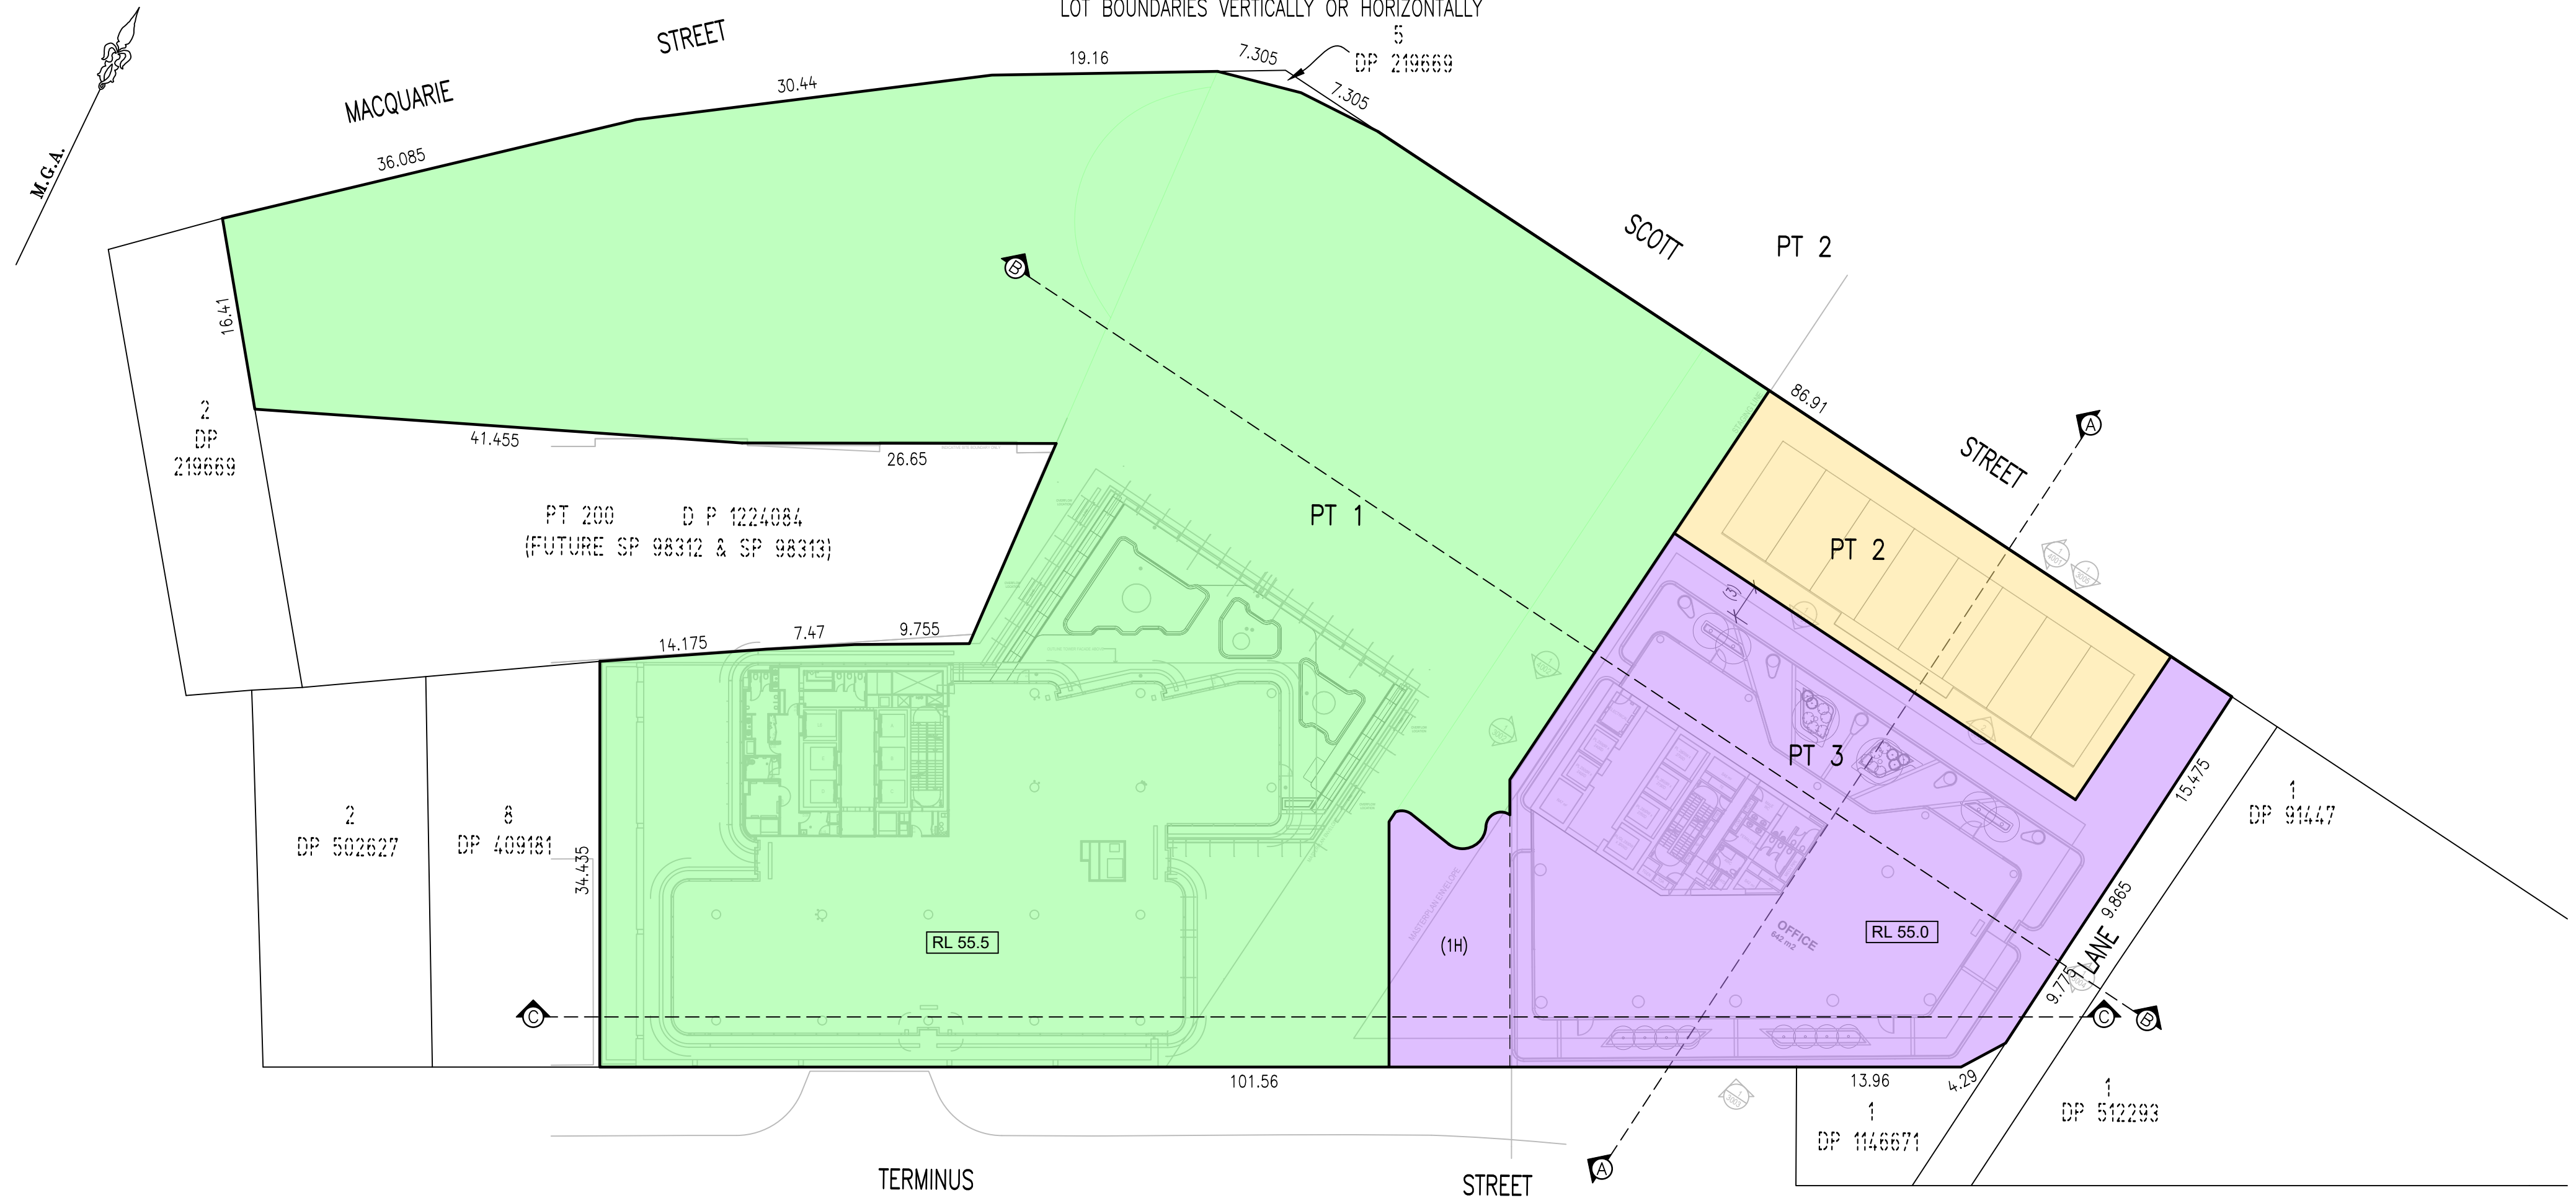

(1H) EASEMENT FOR LIGHT AND AIR VARIABLE WIDTH (LIMITED IN STRATUM)
 (D) EASEMENT FOR LIGHT AND AIR VARIABLE WIDTH (LIMITED IN STRATUM) (DP 1224084)
 (M) RIGHT OF ACCESS VARIABLE WIDTH (LIMITED IN STRATUM) (DP 1224084)
 (D1) EASEMENT FOR LIGHT AND AIR VARIABLE WIDTH - LIMITED UN DEPTH TO
 RL. 40 & UNLIMITED IN HEIGHT (DP 12224084)

EASEMENT FOR SUPPORT & SHELTER
EASEMENT FOR SERVICES
EASEMENT FOR EMERGENCY EGRESS
EASEMENT TO ACCESS SHARED FACILITIES


SURVEYOR Name: DAVID JOHN CAREY Date: Reference: 201512-08 DSUB	PLAN OF PROPOSED SUBDIVISION OF LOT 1 DP 1293937	LGA: LIVERPOOL Locality: LIVERPOOL Reduction Ratio: 1: 400 Lengths are in metres.	REGISTERED CONTRACT PLAN Plan compiled from architectural CAD data. Plan is subject to final survey after completion of construction.	DRAFT PRINTED 20 MAR 2025 ISSUE 15
--	---	--	--	---

- SCHEDULE OF STRATUM LOTS
- LOT 1 – COUNCIL STRATUM LOT
 - LOT 2 – DEVELOPER HOTEL STRATUM LOT
 - LOT 3 – DEVELOPER COMMERCIAL STRATUM LOT

THIS PLAN IS BASED ON PLANS BY
FJMT ARCHITECTS
DWG No.: DA-AR-2008 Level 08 Plan (Plant)
RECEIVED: 24/06/24

LEVEL 8

LOTS SHOWN ON THIS SHEET ARE APROXIMATELY LIMITED IN DEPTH TO THE NOTED LEVEL PLANES AS
PER SECTION AA, BB AND CC.
PLEASE NOTE: OUR FINAL SURVEY WILL ONLY SHOW LEVELS WHERE THERE ARE CHANGES TO THE
LOT BOUNDARIES VERTICALLY OR HORIZONTALLY

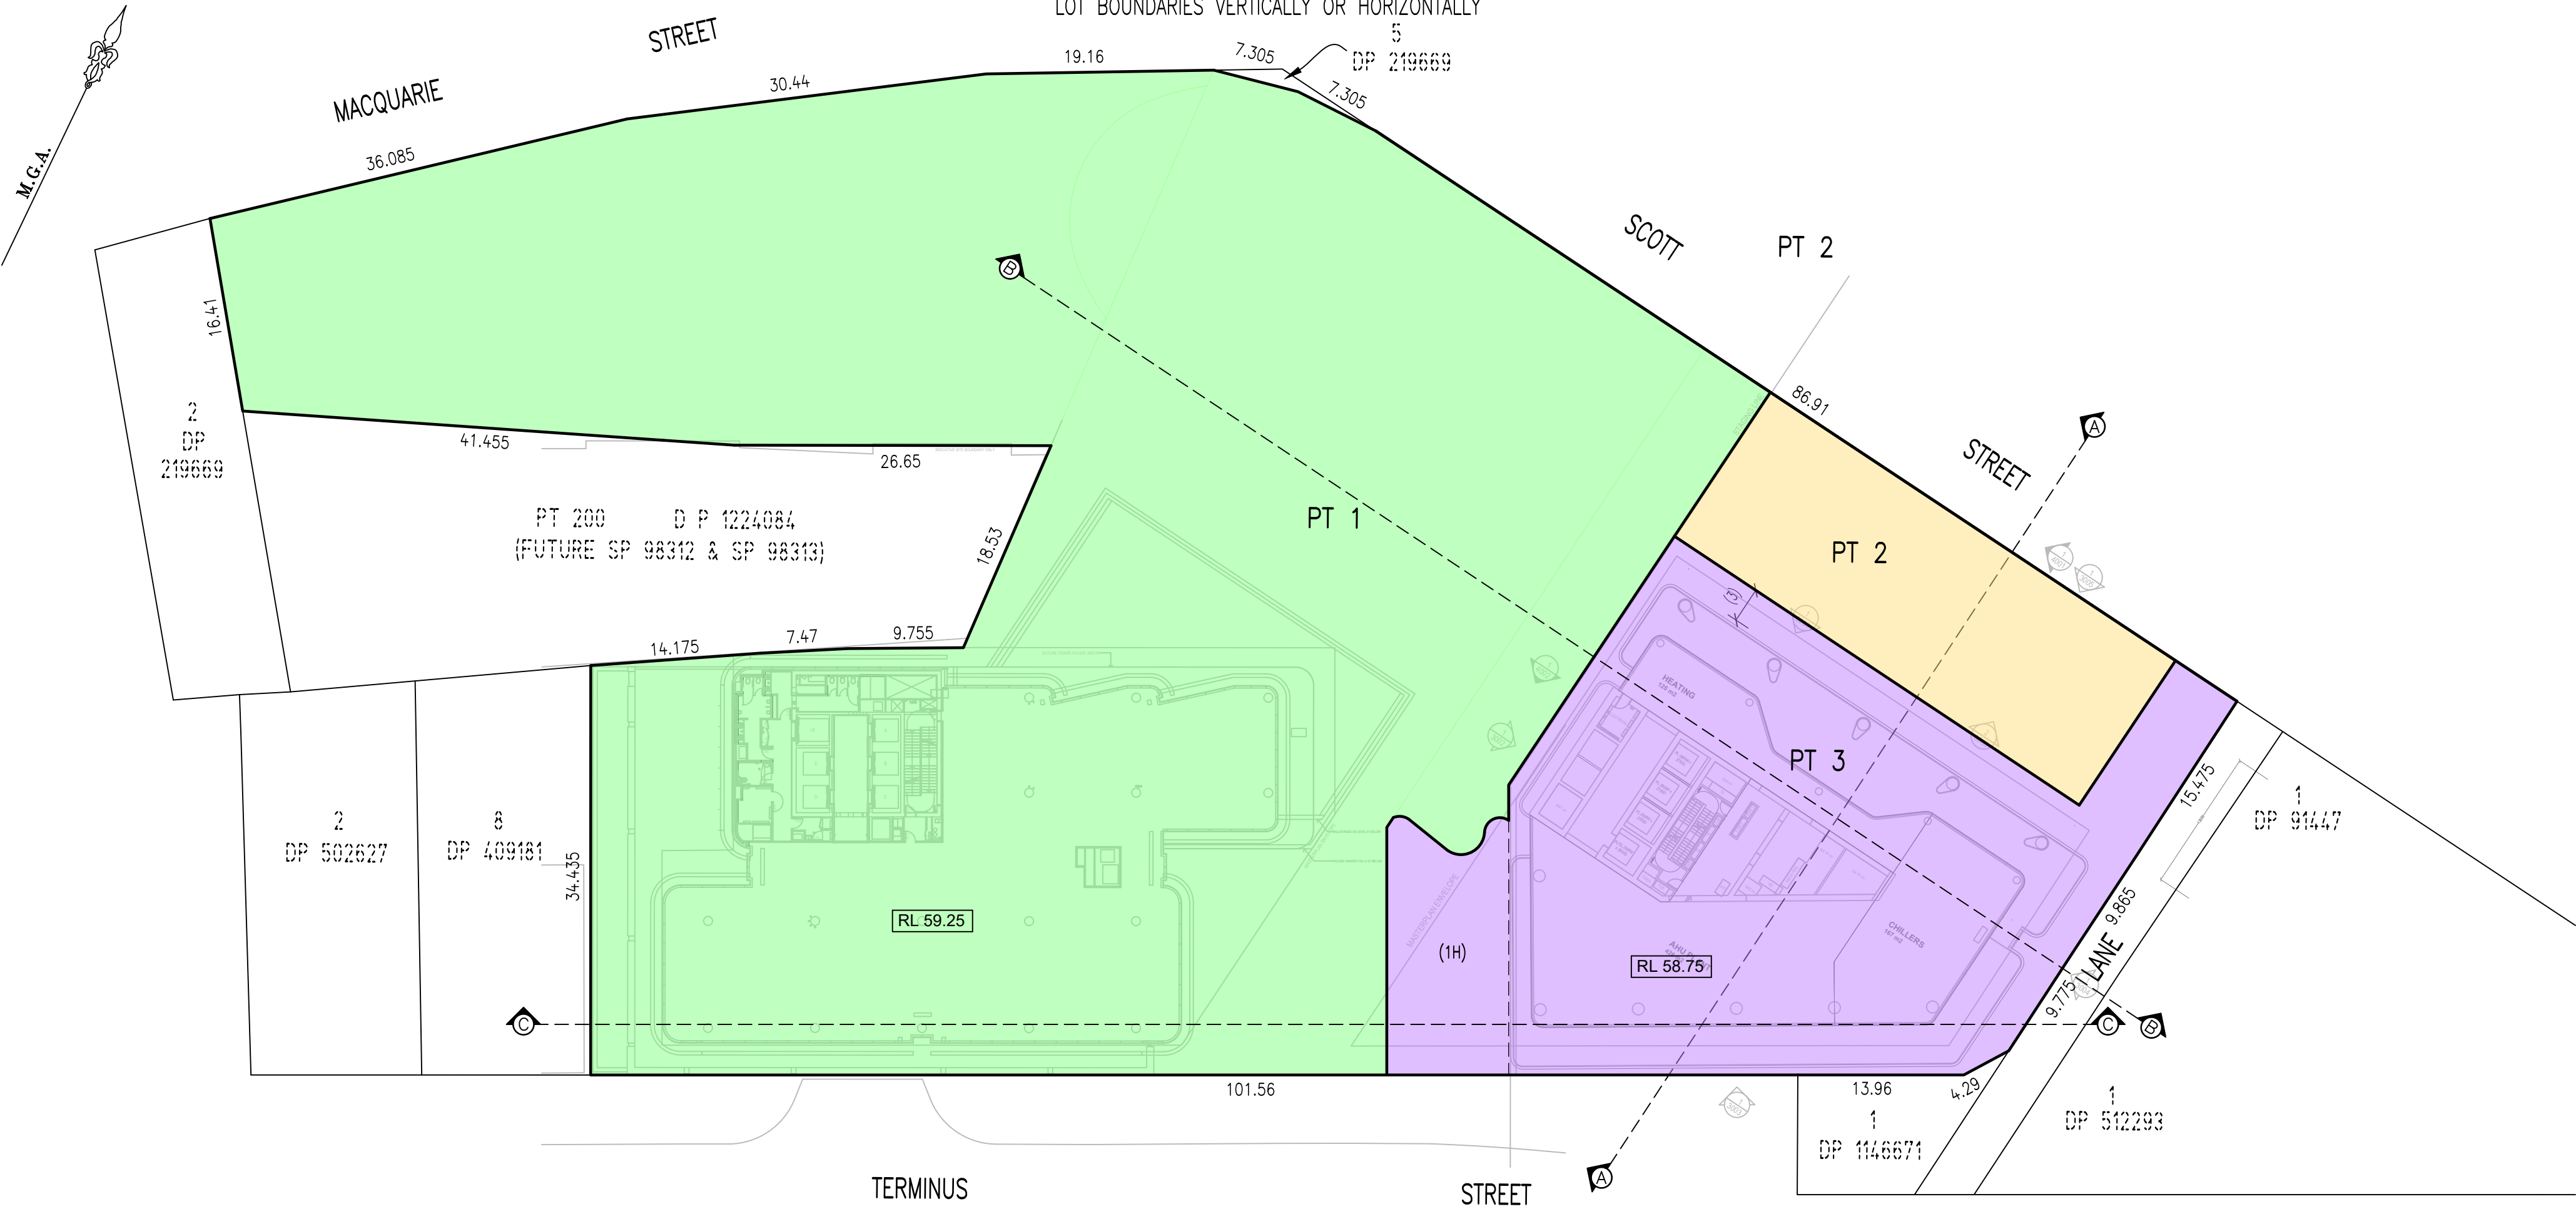

EASEMENTS:

- (1H) EASEMENT FOR LIGHT AND AIR VARIABLE WIDTH (LIMITED IN STRATUM)
- (D) EASEMENT FOR LIGHT AND AIR VARIABLE WIDTH (LIMITED IN STRATUM) (DP 1224084)
- (M) RIGHT OF ACCESS VARIABLE WIDTH (LIMITED IN STRATUM) (DP 1224084)
- (D1) EASEMENT FOR LIGHT AND AIR VARIABLE WIDTH – LIMITED UN DEPTH TO RL. 40 & UNLIMITED IN HEIGHT (DP 12224084)

DIMENSIONS AND AREAS SUBJECT TO SURVEY

SCHEDULE OF WHOLE OF LOT
EASEMENTS
EASEMENT FOR SUPPORT & SHELTER
EASEMENT FOR SERVICES
EASEMENT FOR EMERGENCY EGRESS
EASEMENT TO ACCESS SHARED FACILITIES


SURVEYOR Name: DAVID JOHN CAREY Date: Reference: 201512-08 DSUB	PLAN OF PROPOSED SUBDIVISION OF LOT 1 DP 1293937	LGA: LIVERPOOL Locality: LIVERPOOL Reduction Ratio: 1: 400 Lengths are in metres.	REGISTERED CONTRACT PLAN Plan compiled from architectural CAD data. Plan is subject to final survey after completion of construction.	DRAFT PRINTED 20 MAR 2025 ISSUE 15
--	---	--	---	--

- SCHEDULE OF STRATUM LOTS
- LOT 1 – COUNCIL STRATUM LOT
 - LOT 2 – DEVELOPER HOTEL STRATUM LOT
 - LOT 3 – DEVELOPER COMMERCIAL STRATUM LOT

LEVEL 9–19

THIS PLAN IS BASED ON PLANS BY
FJMT ARCHITECTS
DWG No.: DA-AR-2009 Typical Highrise Plan
RECEIVED: 24/06/24

LOTS SHOWN ON THIS SHEET ARE APROXIMATELY LIMITED IN DEPTH TO THE NOTED LEVEL PLANES AS
PER SECTION AA, BB AND CC.
PLEASE NOTE: OUR FINAL SURVEY WILL ONLY SHOW LEVELS WHERE THERE ARE CHANGES TO THE
LOT BOUNDARIES VERTICALLY OR HORIZONTALLY

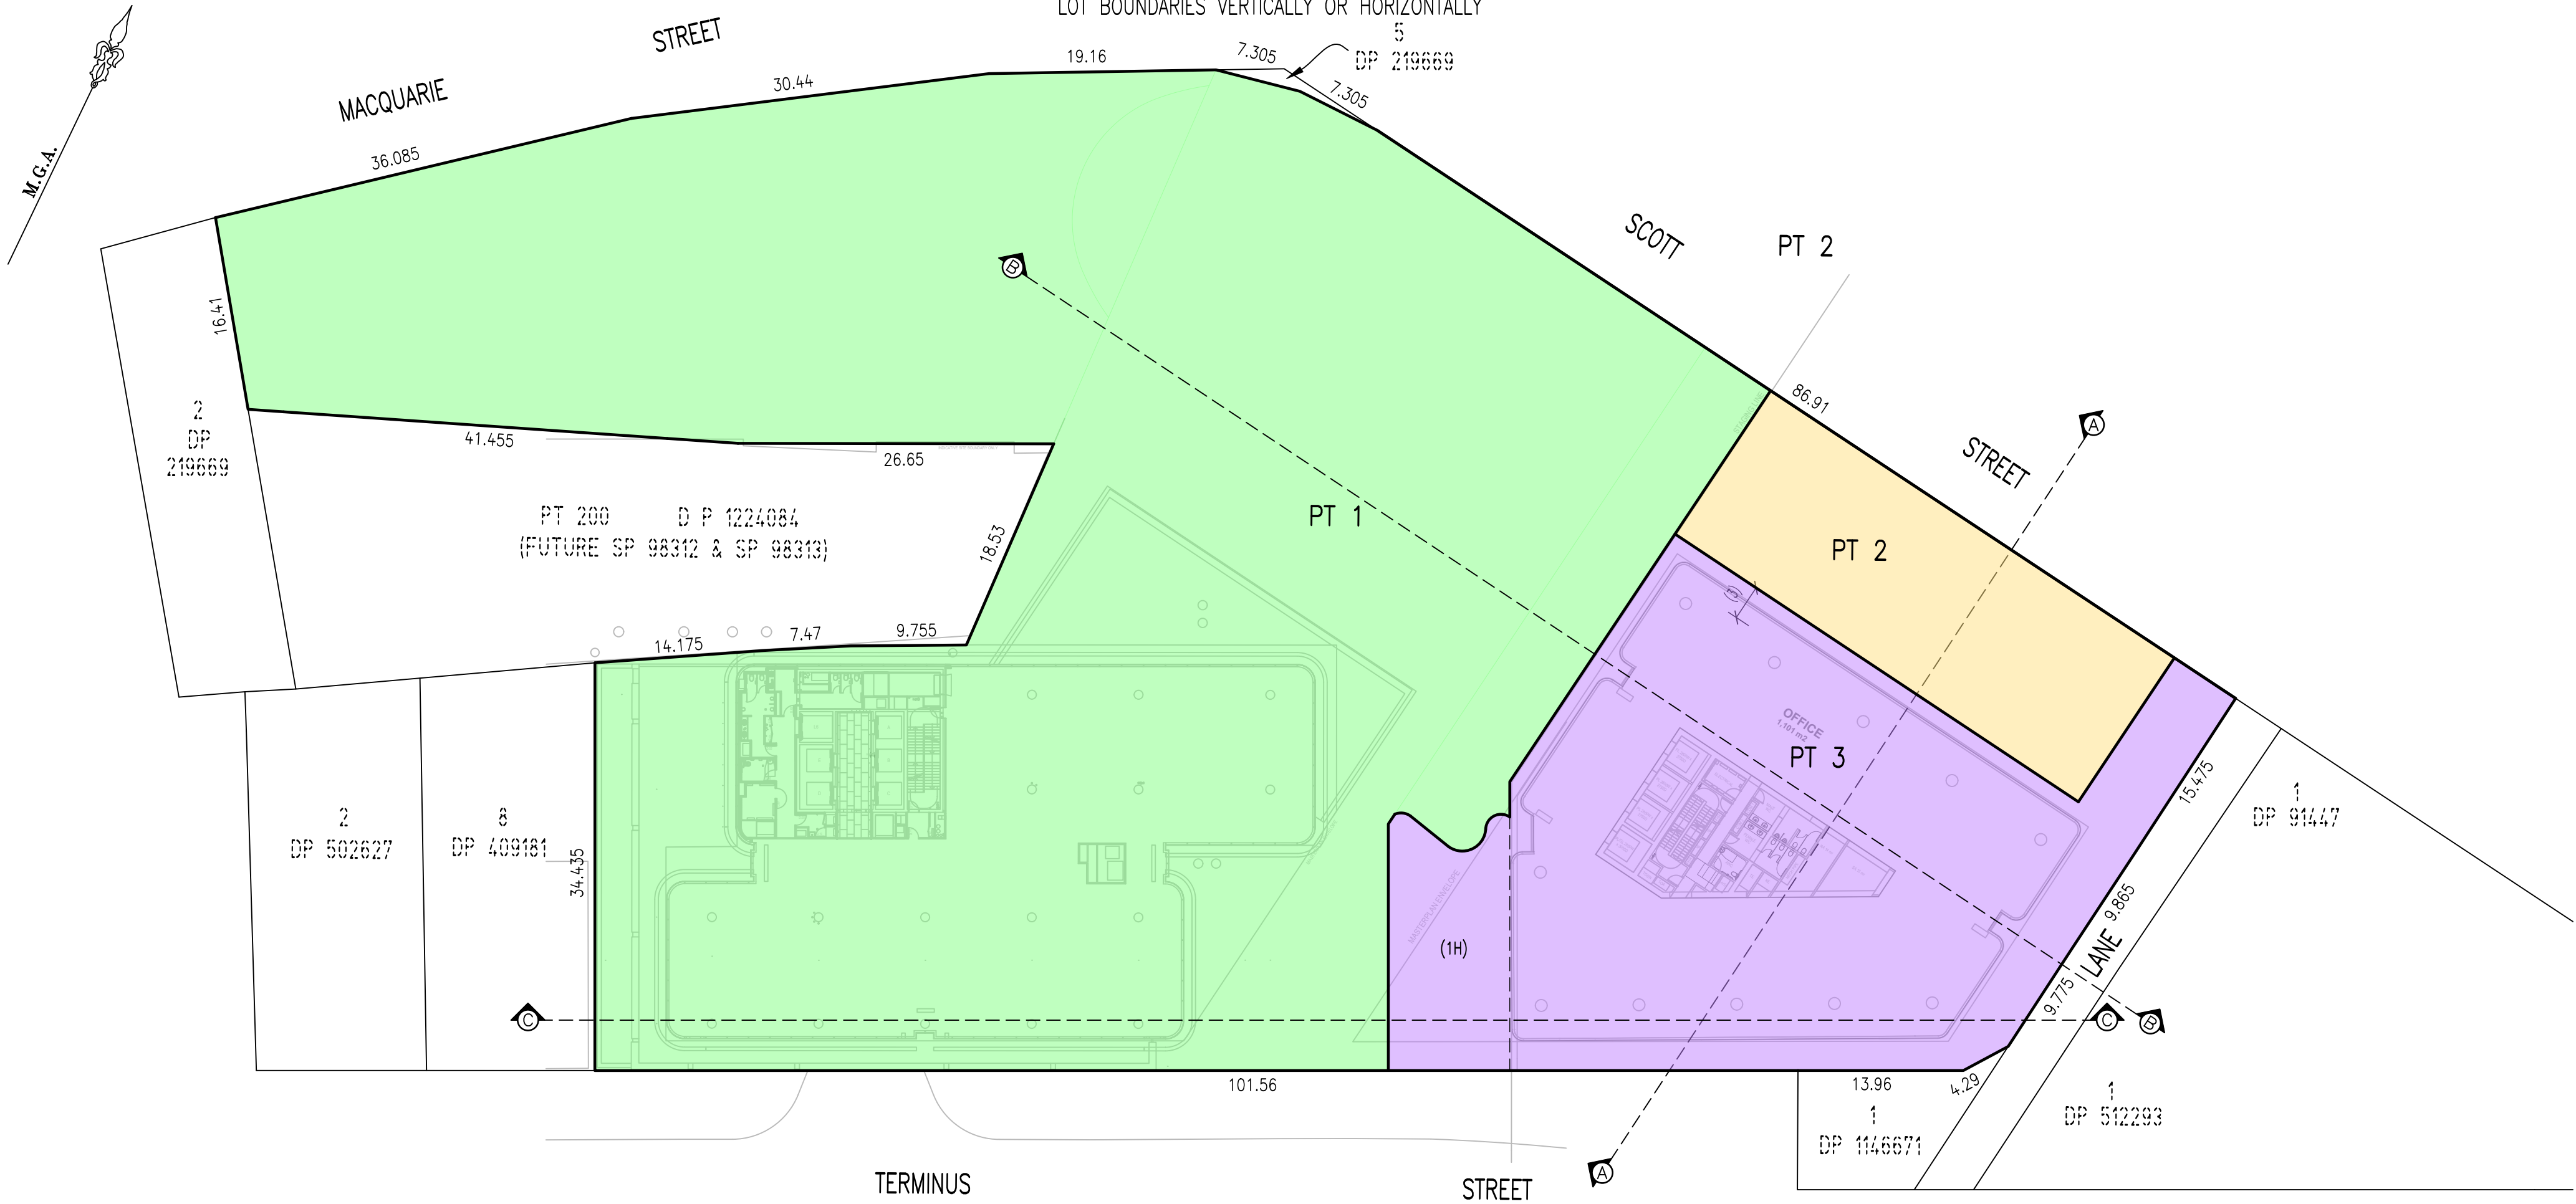

EASEMENTS:

- (1H) EASEMENT FOR LIGHT AND AIR VARIABLE WIDTH (LIMITED IN STRATUM)
- (D) EASEMENT FOR LIGHT AND AIR VARIABLE WIDTH (LIMITED IN STRATUM) (DP 1224084)
- (M) RIGHT OF ACCESS VARIABLE WIDTH (LIMITED IN STRATUM) (DP 1224084)
- (D1) EASEMENT FOR LIGHT AND AIR VARIABLE WIDTH – LIMITED UN DEPTH TO RL. 40 & UNLIMITED IN HEIGHT (DP 1224084)

DIMENSIONS AND AREAS SUBJECT TO SURVEY

SCHEDULE OF WHOLE OF LOT
EASEMENTS
EASEMENT FOR SUPPORT & SHELTER
EASEMENT FOR SERVICES
EASEMENT FOR EMERGENCY EGRESS
EASEMENT TO ACCESS SHARED FACILITIES

SURVEYOR Name: DAVID JOHN CAREY Date: Reference: 201512–08 DSUB	PLAN OF PROPOSED SUBDIVISION OF LOT 1 DP 1293937	LGA: LIVERPOOL Locality: LIVERPOOL Reduction Ratio: 1: 400 Lengths are in metres.	REGISTERED CONTRACT PLAN Plan compiled from architectural CAD data. Plan is subject to final survey after completion of construction.	DRAFT PRINTED 20 MAR 2025 ISSUE 15
--	---	--	---	--

SCHEDULE OF STRATUM LOTS

LOT 1 – COUNCIL STRATUM LOT


LOT 2 – DEVELOPER HOTEL STRATUM LOT

LOT 3 – DEVELOPER COMMERCIAL STRATUM LOT

LEVEL 20

THIS PLAN IS BASED ON PLANS BY
FJMT ARCHITECTS
DWG No.: DA-AR-2020 Level 20 Plan
RECEIVED: 24/06/24

LOTS SHOWN ON THIS SHEET ARE APROXIMATELY LIMITED IN DEPTH TO THE NOTED LEVEL PLANES AS
PER SECTION AA, BB AND CC.
PLEASE NOTE: OUR FINAL SURVEY WILL ONLY SHOW LEVELS WHERE THERE ARE CHANGES TO THE
LOT BOUNDARIES VERTICALLY OR HORIZONTALLY

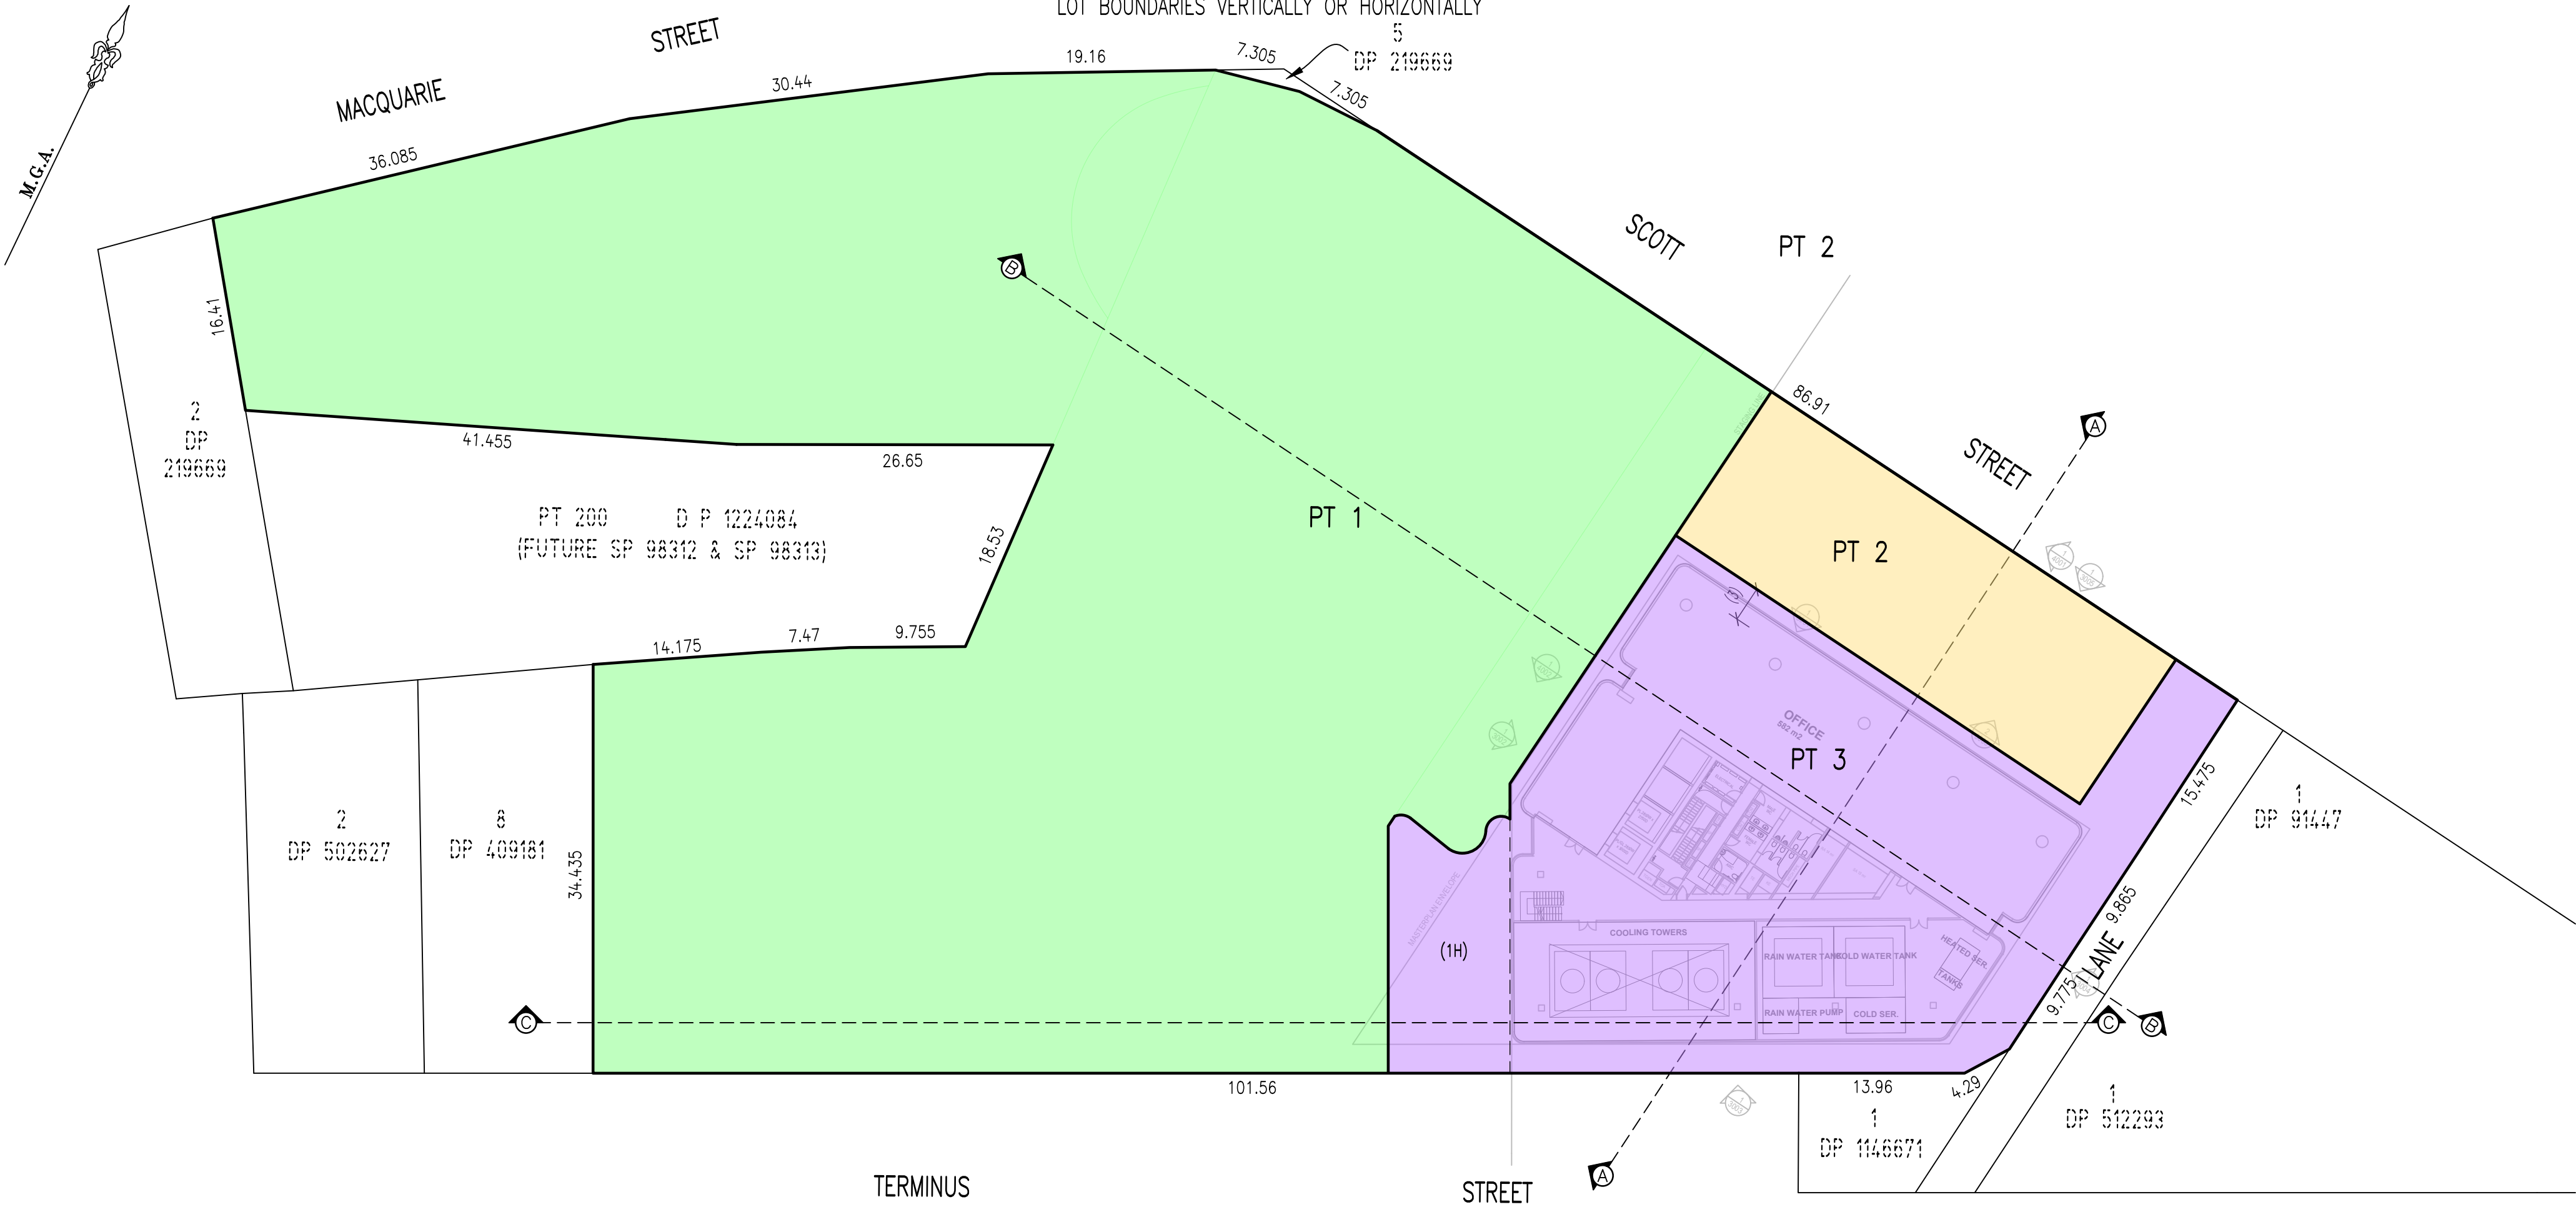

EASEMENTS:

- (1H) EASEMENT FOR LIGHT AND AIR VARIABLE WIDTH (LIMITED IN STRATUM)
- (D) EASEMENT FOR LIGHT AND AIR VARIABLE WIDTH (LIMITED IN STRATUM) (DP 1224084)
- (M) RIGHT OF ACCESS VARIABLE WIDTH (LIMITED IN STRATUM) (DP 1224084)
- (D1) EASEMENT FOR LIGHT AND AIR VARIABLE WIDTH – LIMITED UN DEPTH TO
RL. 40 & UNLIMITED IN HEIGHT (DP 12224084)

DIMENSIONS AND AREAS SUBJECT TO SURVEY

SCHEDULE OF WHOLE OF LOT
EASEMENTS
EASEMENT FOR SUPPORT & SHELTER
EASEMENT FOR SERVICES
EASEMENT FOR EMERGENCY EGRESS
EASEMENT TO ACCESS SHARED FACILITIES

SURVEYOR Name: DAVID JOHN CAREY Date: Reference: 201512-08 DSUB	PLAN OF PROPOSED SUBDIVISION OF LOT 1 DP 1293937	LGA: LIVERPOOL Locality: LIVERPOOL Reduction Ratio: 1: 400 Lengths are in metres.	REGISTERED CONTRACT PLAN Plan compiled from architectural CAD data. Plan is subject to final survey after completion of construction.	DRAFT PRINTED 20 MAR 2025 ISSUE 15
--	---	--	---	--

SCHEDULE OF STRATUM LOTS

LOT 1 – COUNCIL STRATUM LOT


LOT 2 – DEVELOPER HOTEL STRATUM LOT

LOT 3 – DEVELOPER COMMERCIAL STRATUM LOT

THIS PLAN IS BASED ON PLANS BY
FJMT ARCHITECTS
DWG No.: DA-AR-2020 Level 20 Plan
RECEIVED: 24/06/24

LEVEL 21

LOTS SHOWN ON THIS SHEET ARE APROXIMATELY LIMITED IN DEPTH TO THE NOTED LEVEL PLANES AS
PER SECTION AA, BB AND CC.
PLEASE NOTE: OUR FINAL SURVEY WILL ONLY SHOW LEVELS WHERE THERE ARE CHANGES TO THE
LOT BOUNDARIES VERTICALLY OR HORIZONTALLY

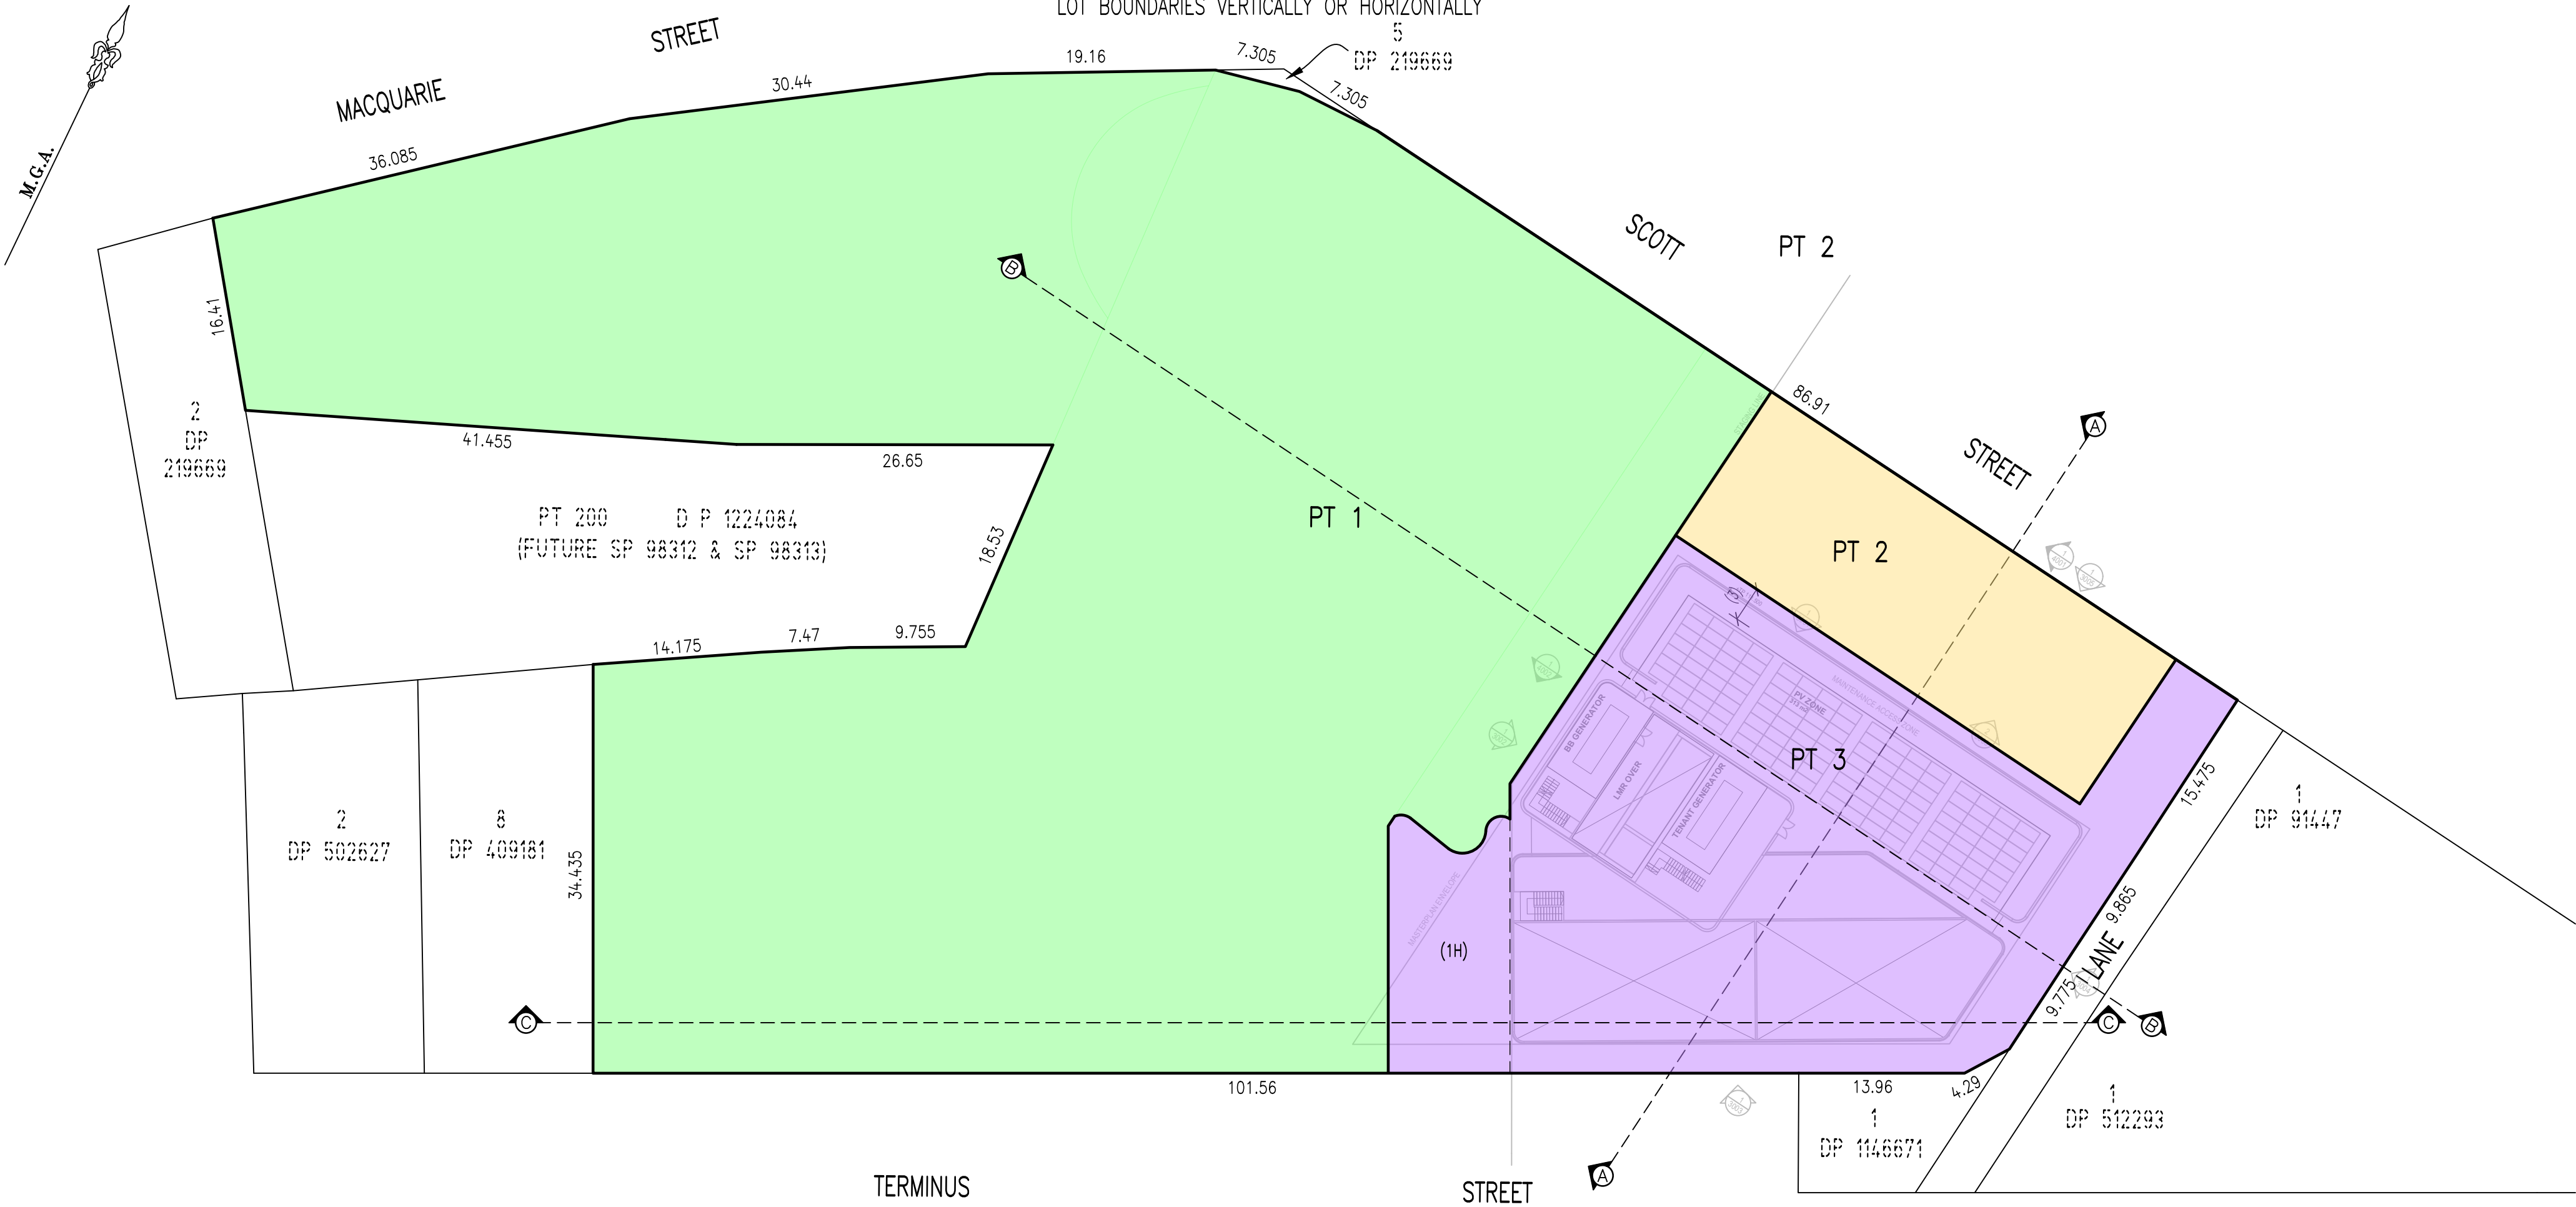

EASEMENTS:

- (1H) EASEMENT FOR LIGHT AND AIR VARIABLE WIDTH (LIMITED IN STRATUM)
- (D) EASEMENT FOR LIGHT AND AIR VARIABLE WIDTH (LIMITED IN STRATUM) (DP 1224084)
- (M) RIGHT OF ACCESS VARIABLE WIDTH (LIMITED IN STRATUM) (DP 1224084)
- (D1) EASEMENT FOR LIGHT AND AIR VARIABLE WIDTH – LIMITED UN DEPTH TO
RL. 40 & UNLIMITED IN HEIGHT (DP 12224084)

DIMENSIONS AND AREAS SUBJECT TO SURVEY

SCHEDULE OF WHOLE OF LOT
EASEMENTS

EASEMENT FOR SUPPORT & SHELTER

EASEMENT FOR SERVICES

EASEMENT FOR EMERGENCY EGRESS

EASEMENT TO ACCESS SHARED FACILITIES


SURVEYOR Name: DAVID JOHN CAREY Date: Reference: 201512-08 DSUB	PLAN OF PROPOSED SUBDIVISION OF LOT 1 DP 1293937	LGA: LIVERPOOL Locality: LIVERPOOL Reduction Ratio: 1: 400 Lengths are in metres.	REGISTERED CONTRACT PLAN Plan compiled from architectural CAD data. Plan is subject to final survey after completion of construction.	DRAFT PRINTED 20 MAR 2025 ISSUE 15
--	---	--	---	--

- SCHEDULE OF STRATUM LOTS**
- LOT 1 – COUNCIL STRATUM LOT
 - LOT 2 – DEVELOPER HOTEL STRATUM LOT
 - LOT 3 – DEVELOPER COMMERCIAL STRATUM LOT

ROOF LEVEL & ABOVE

THIS PLAN IS BASED ON PLANS BY
FJMT ARCHITECTS
DWG No.: DA-AR-2022
RECEIVED: 24/06/24

LOTS SHOWN ON THIS SHEET ARE APROXIMATELY LIMITED IN DEPTH TO THE NOTED LEVEL PLANES AS
PER SECTION AA, BB AND CC.
PLEASE NOTE: OUR FINAL SURVEY WILL ONLY SHOW LEVELS WHERE THERE ARE CHANGES TO THE
LOT BOUNDARIES VERTICALLY OR HORIZONTALLY

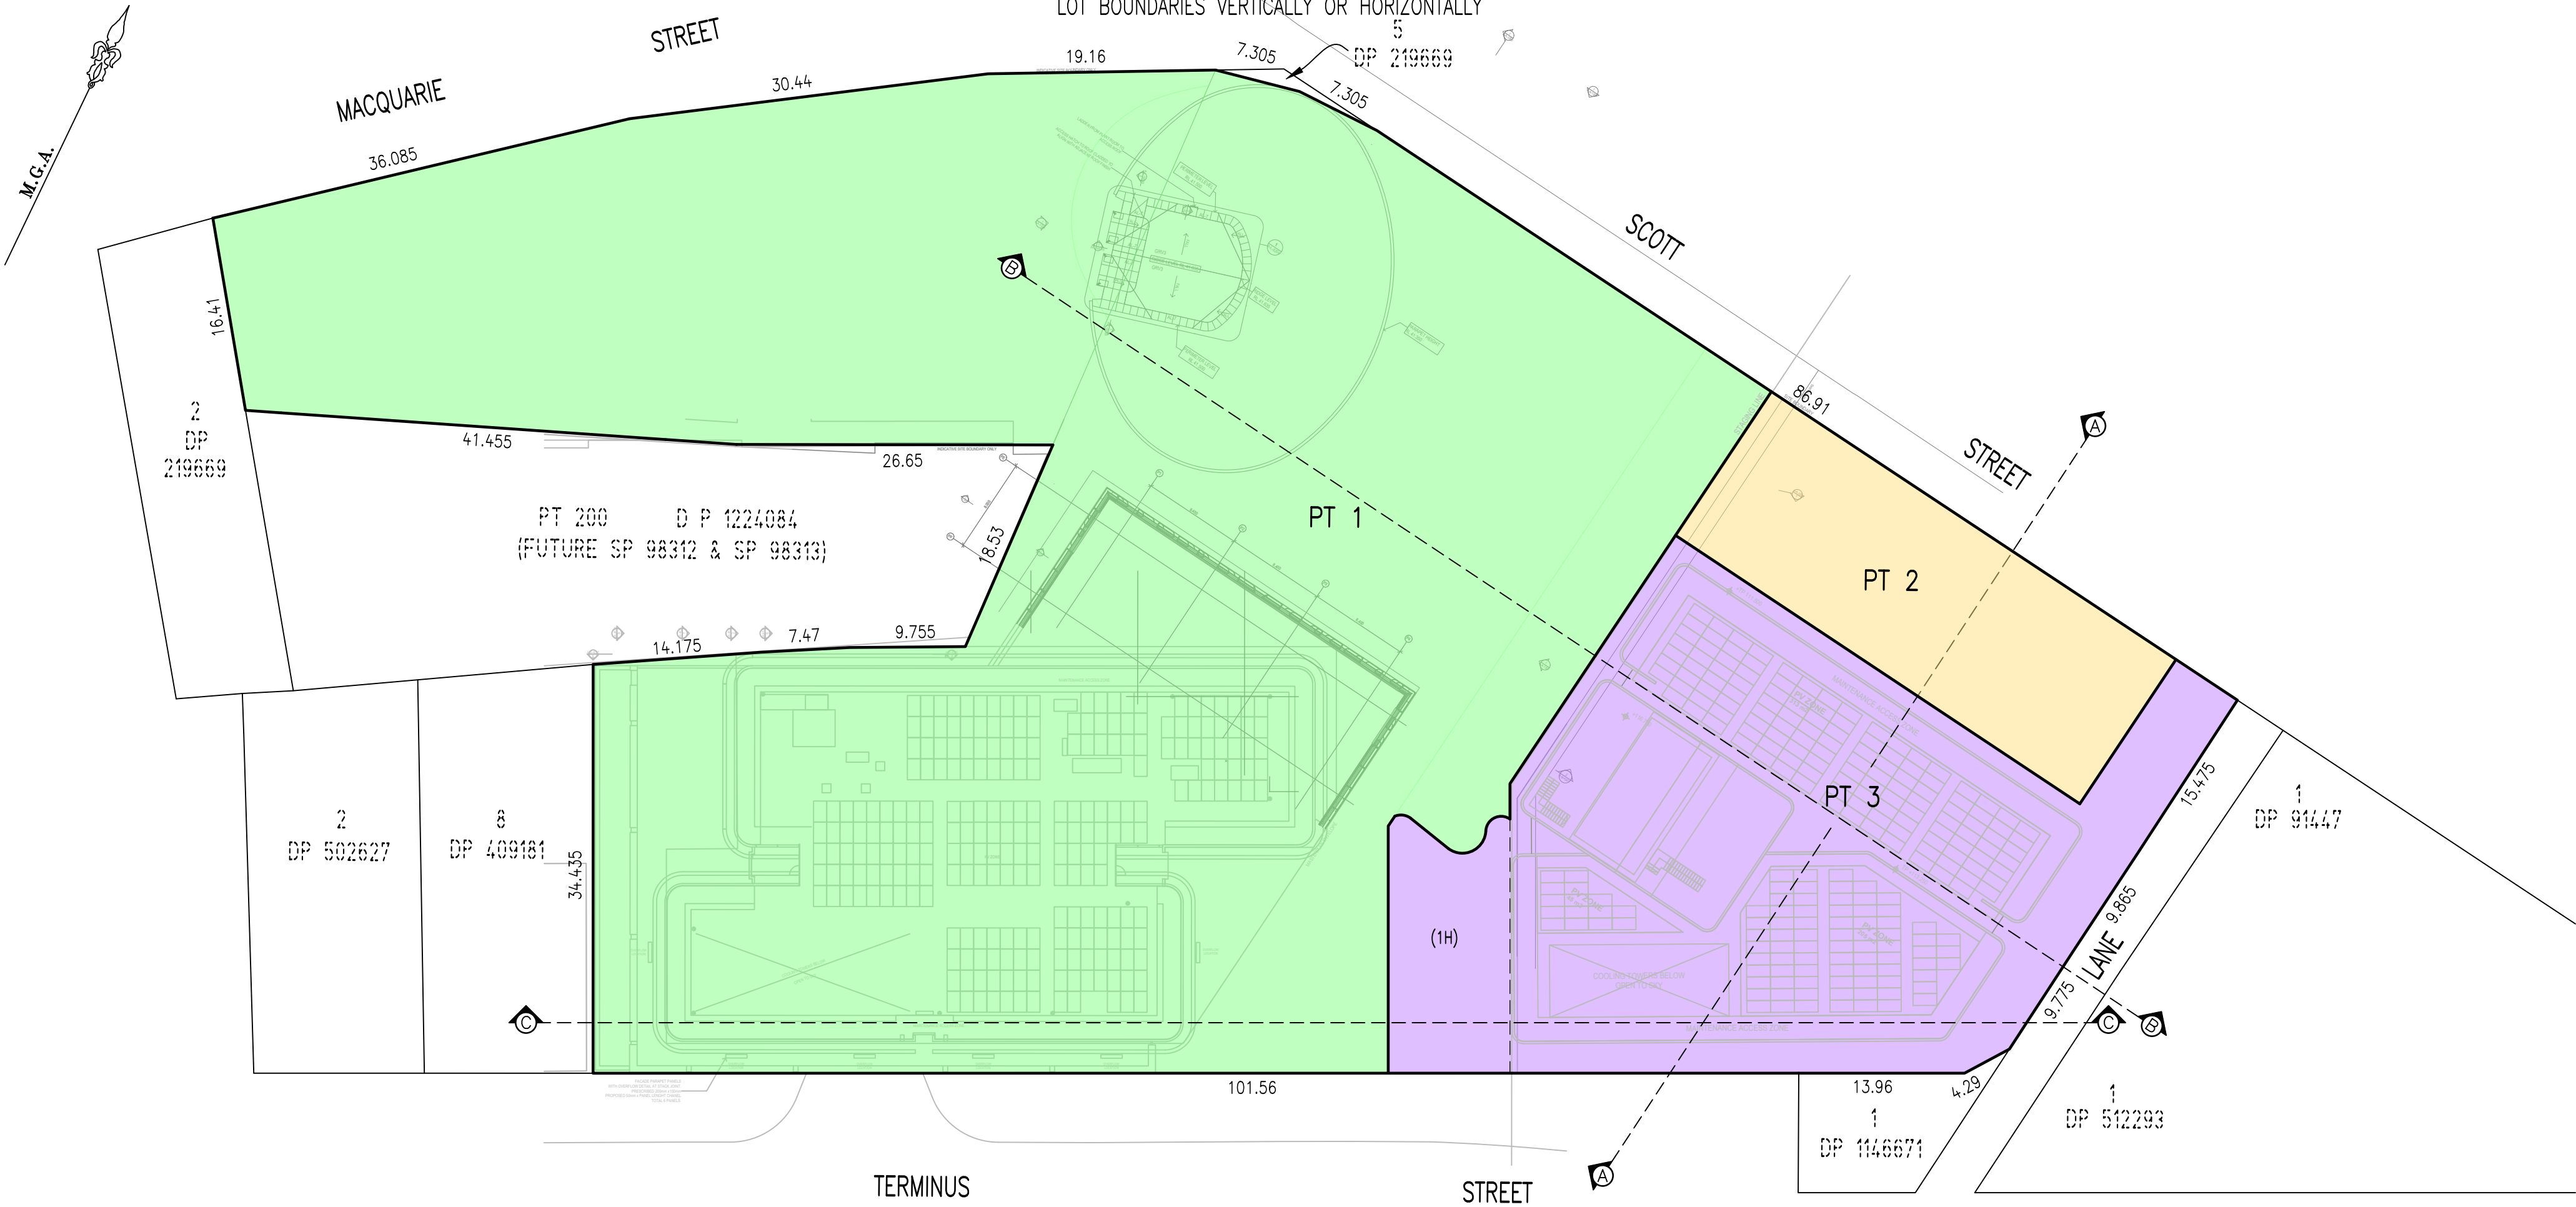

EASEMENTS:
(1H) EASEMENT FOR LIGHT AND AIR VARIABLE WIDTH (LIMITED IN STRATUM)

DIMENSIONS AND AREAS SUBJECT TO SURVEY


**SCHEDULE OF WHOLE OF LOT
EASEMENTS**
EASEMENT FOR SUPPORT & SHELTER
EASEMENT FOR SERVICES
EASEMENT FOR EMERGENCY EGRESS
EASEMENT TO ACCESS SHARED FACILITIES

SURVEYOR Name: DAVID JOHN CAREY Date: Reference: 201512-08 DSUB	PLAN OF PROPOSED SUBDIVISION OF LOT 1 DP 1293937	LGA: LIVERPOOL Locality: LIVERPOOL Reduction Ratio: 1: 400 Lengths are in metres.	REGISTERED CONTRACT PLAN Plan compiled from architectural CAD data. Plan is subject to final survey after completion of construction.	DRAFT PRINTED 20 MAR 2025 ISSUE 15
---	--	---	---	---

- SCHEDULE OF STRATUM LOTS
- LOT 1 – COUNCIL STRATUM LOT
 - LOT 2 – DEVELOPER HOTEL STRATUM LOT
 - LOT 3 – DEVELOPER COMMERCIAL STRATUM LOT

SECTION A–A

THIS PLAN IS BASED ON PLANS BY
FJMT ARCHITECTS
DWG No.:SK–C–0103⁸ Schematic Section 3.pdf
RECEIVED: 24/06/24

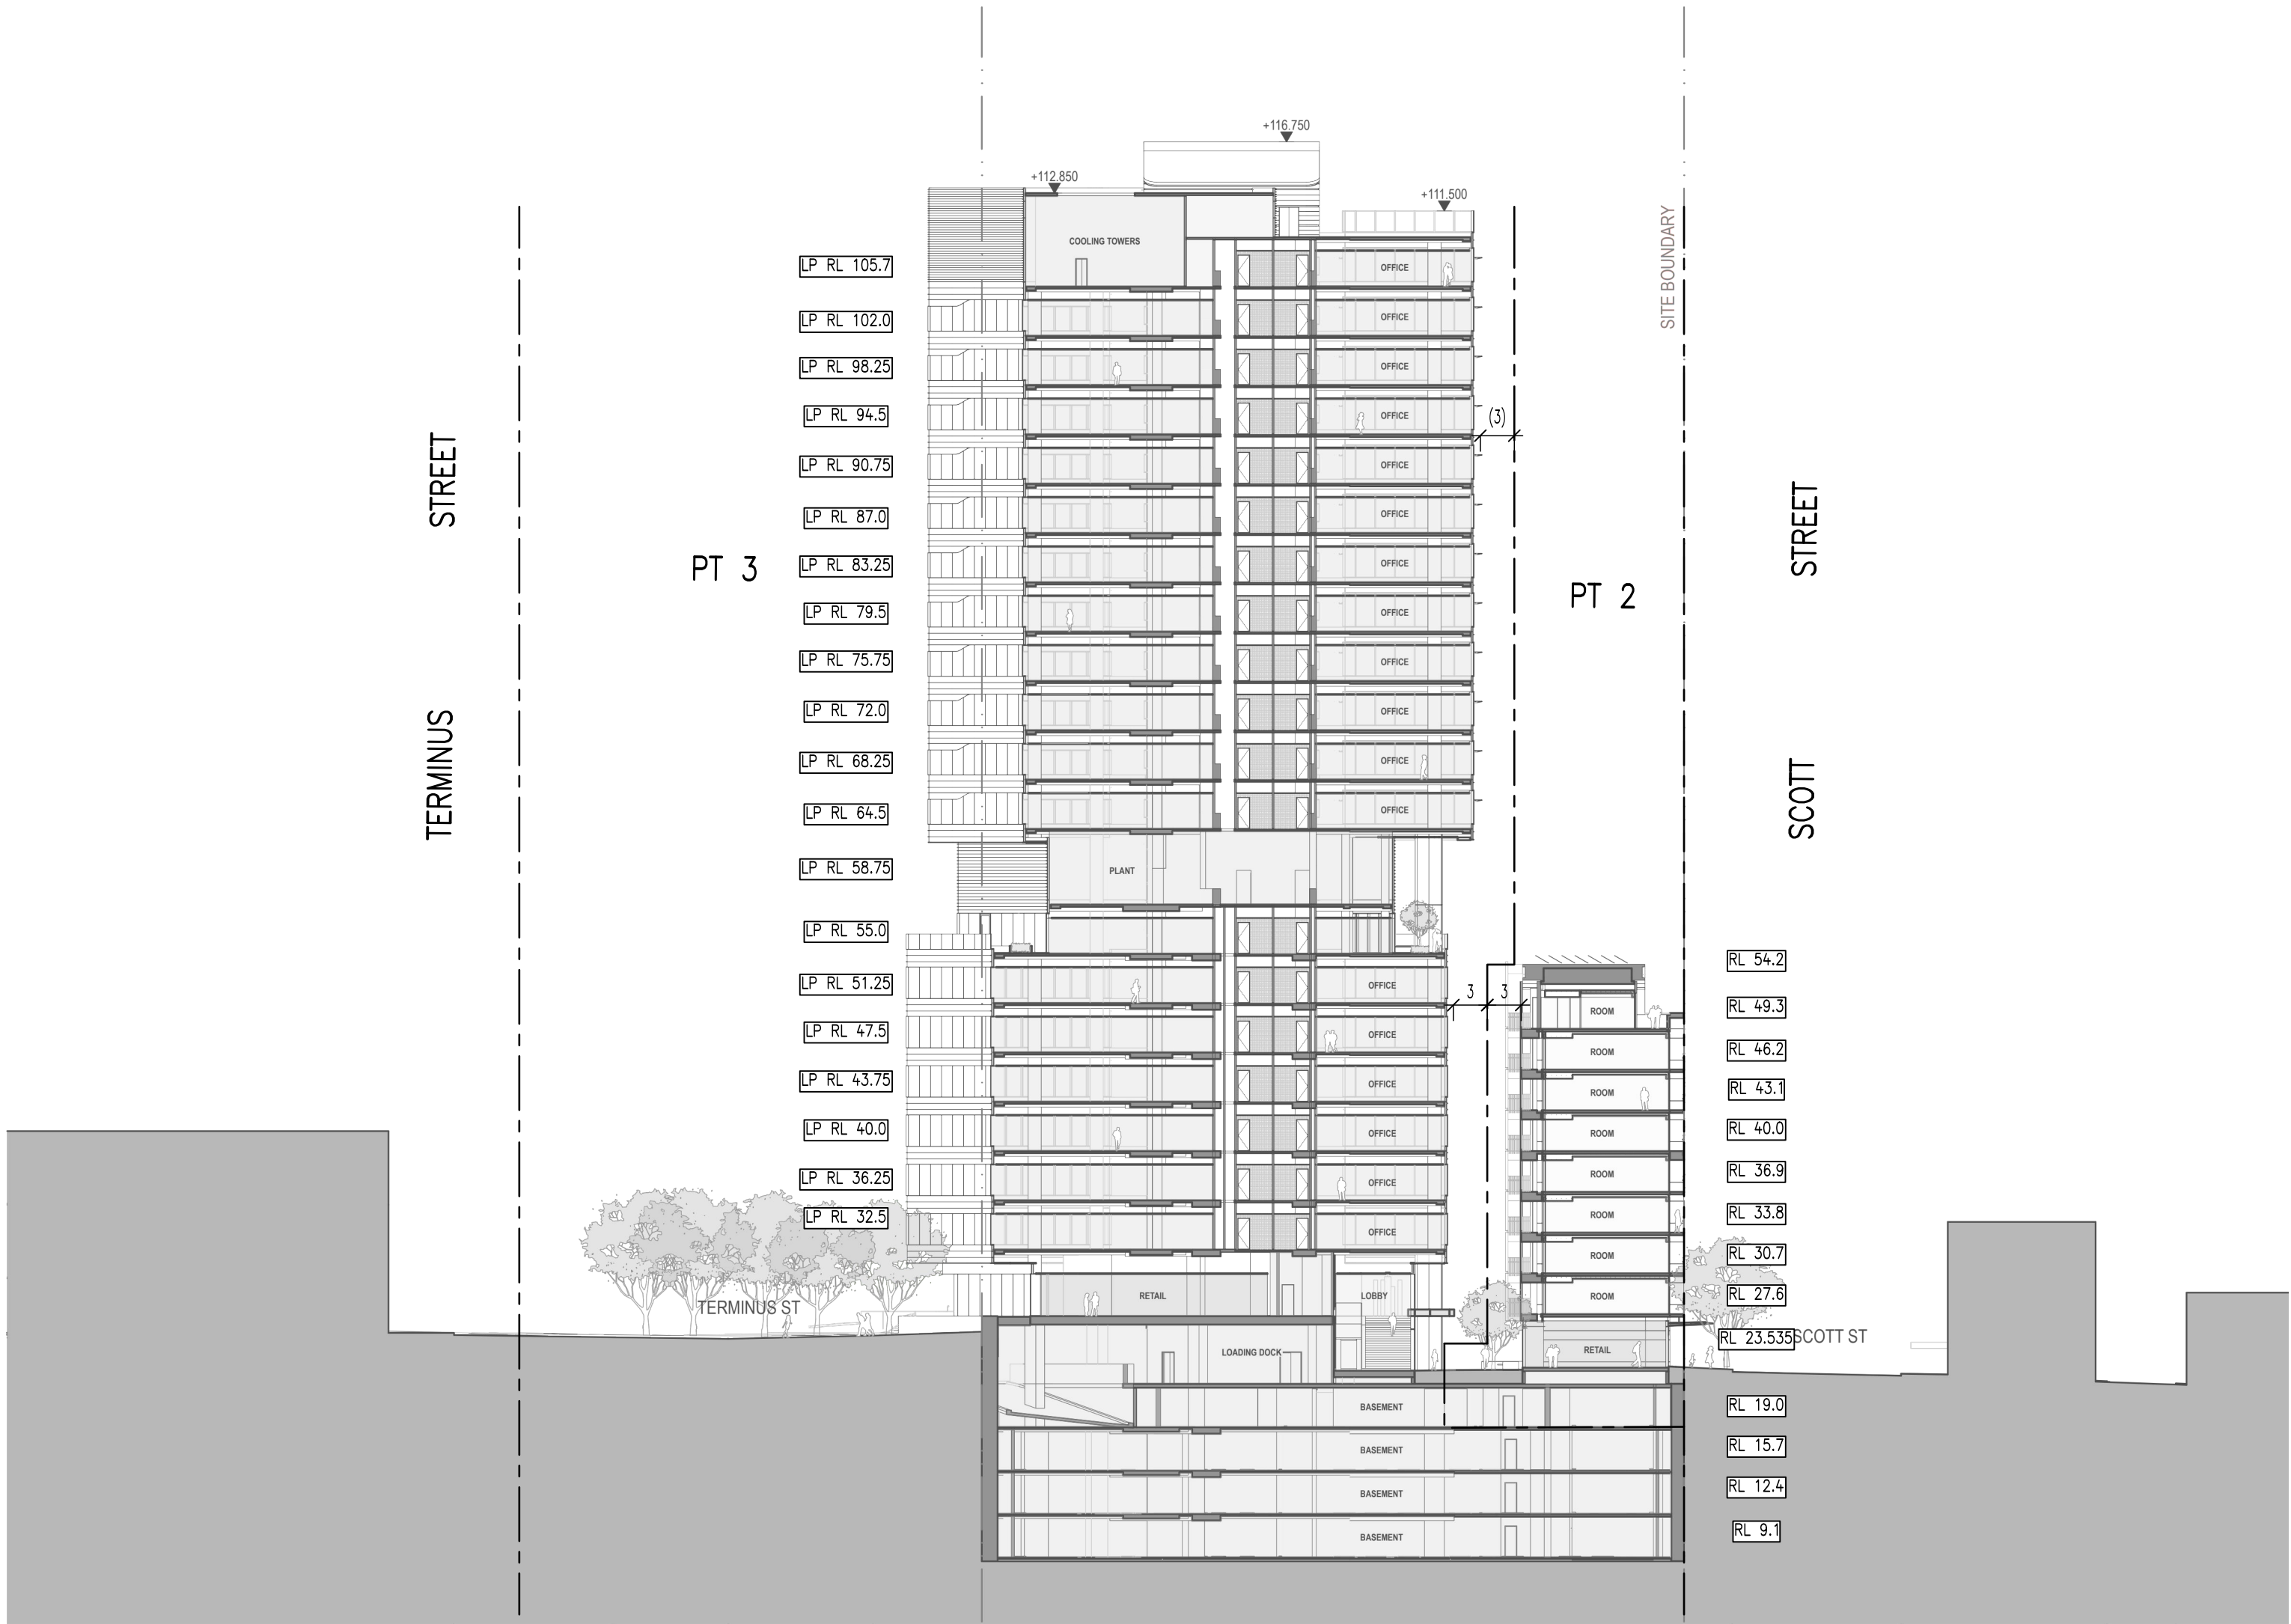

North / South Section

BUILT - LIVERPOOL CIVIC PLACE PROJECT



1:500 @ A3

For Approval

[2] DA

DIMENSIONS AND AREAS SUBJECT TO SURVEY

SCHEDULE OF WHOLE OF LOT
EASEMENTS
EASEMENT FOR SUPPORT & SHELTER
EASEMENT FOR SERVICES
EASEMENT FOR EMERGENCY EGRESS
EASEMENT TO ACCESS SHARED FACILITIES

SURVEYOR
Name: DAVID JOHN CAREY
Date:
Reference: 201512–08 DSUB

PLAN OF PROPOSED SUBDIVISION OF LOT 1
DP 1293937

LGA: LIVERPOOL
Locality: LIVERPOOL
Reduction Ratio: 1: NTS
Lengths are in metres.

REGISTERED
CONTRACT PLAN
Plan compiled from
architectural CAD data.
Plan is subject to final
survey after completion
of construction.


DRAFT
PRINTED 20 MAR 2025
ISSUE 15

- SCHEDULE OF STRATUM LOTS
- LOT 1 – COUNCIL STRATUM LOT

LOT 2 – DEVELOPER HOTEL STRATUM LOT

LOT 3 – DEVELOPER COMMERCIAL STRATUM LOT

THIS PLAN IS BASED ON PLANS BY
FJMT ARCHITECTS
DWG No.:SK-AR-4003 Site Section 1.pdf
RECEIVED: 24/06/24

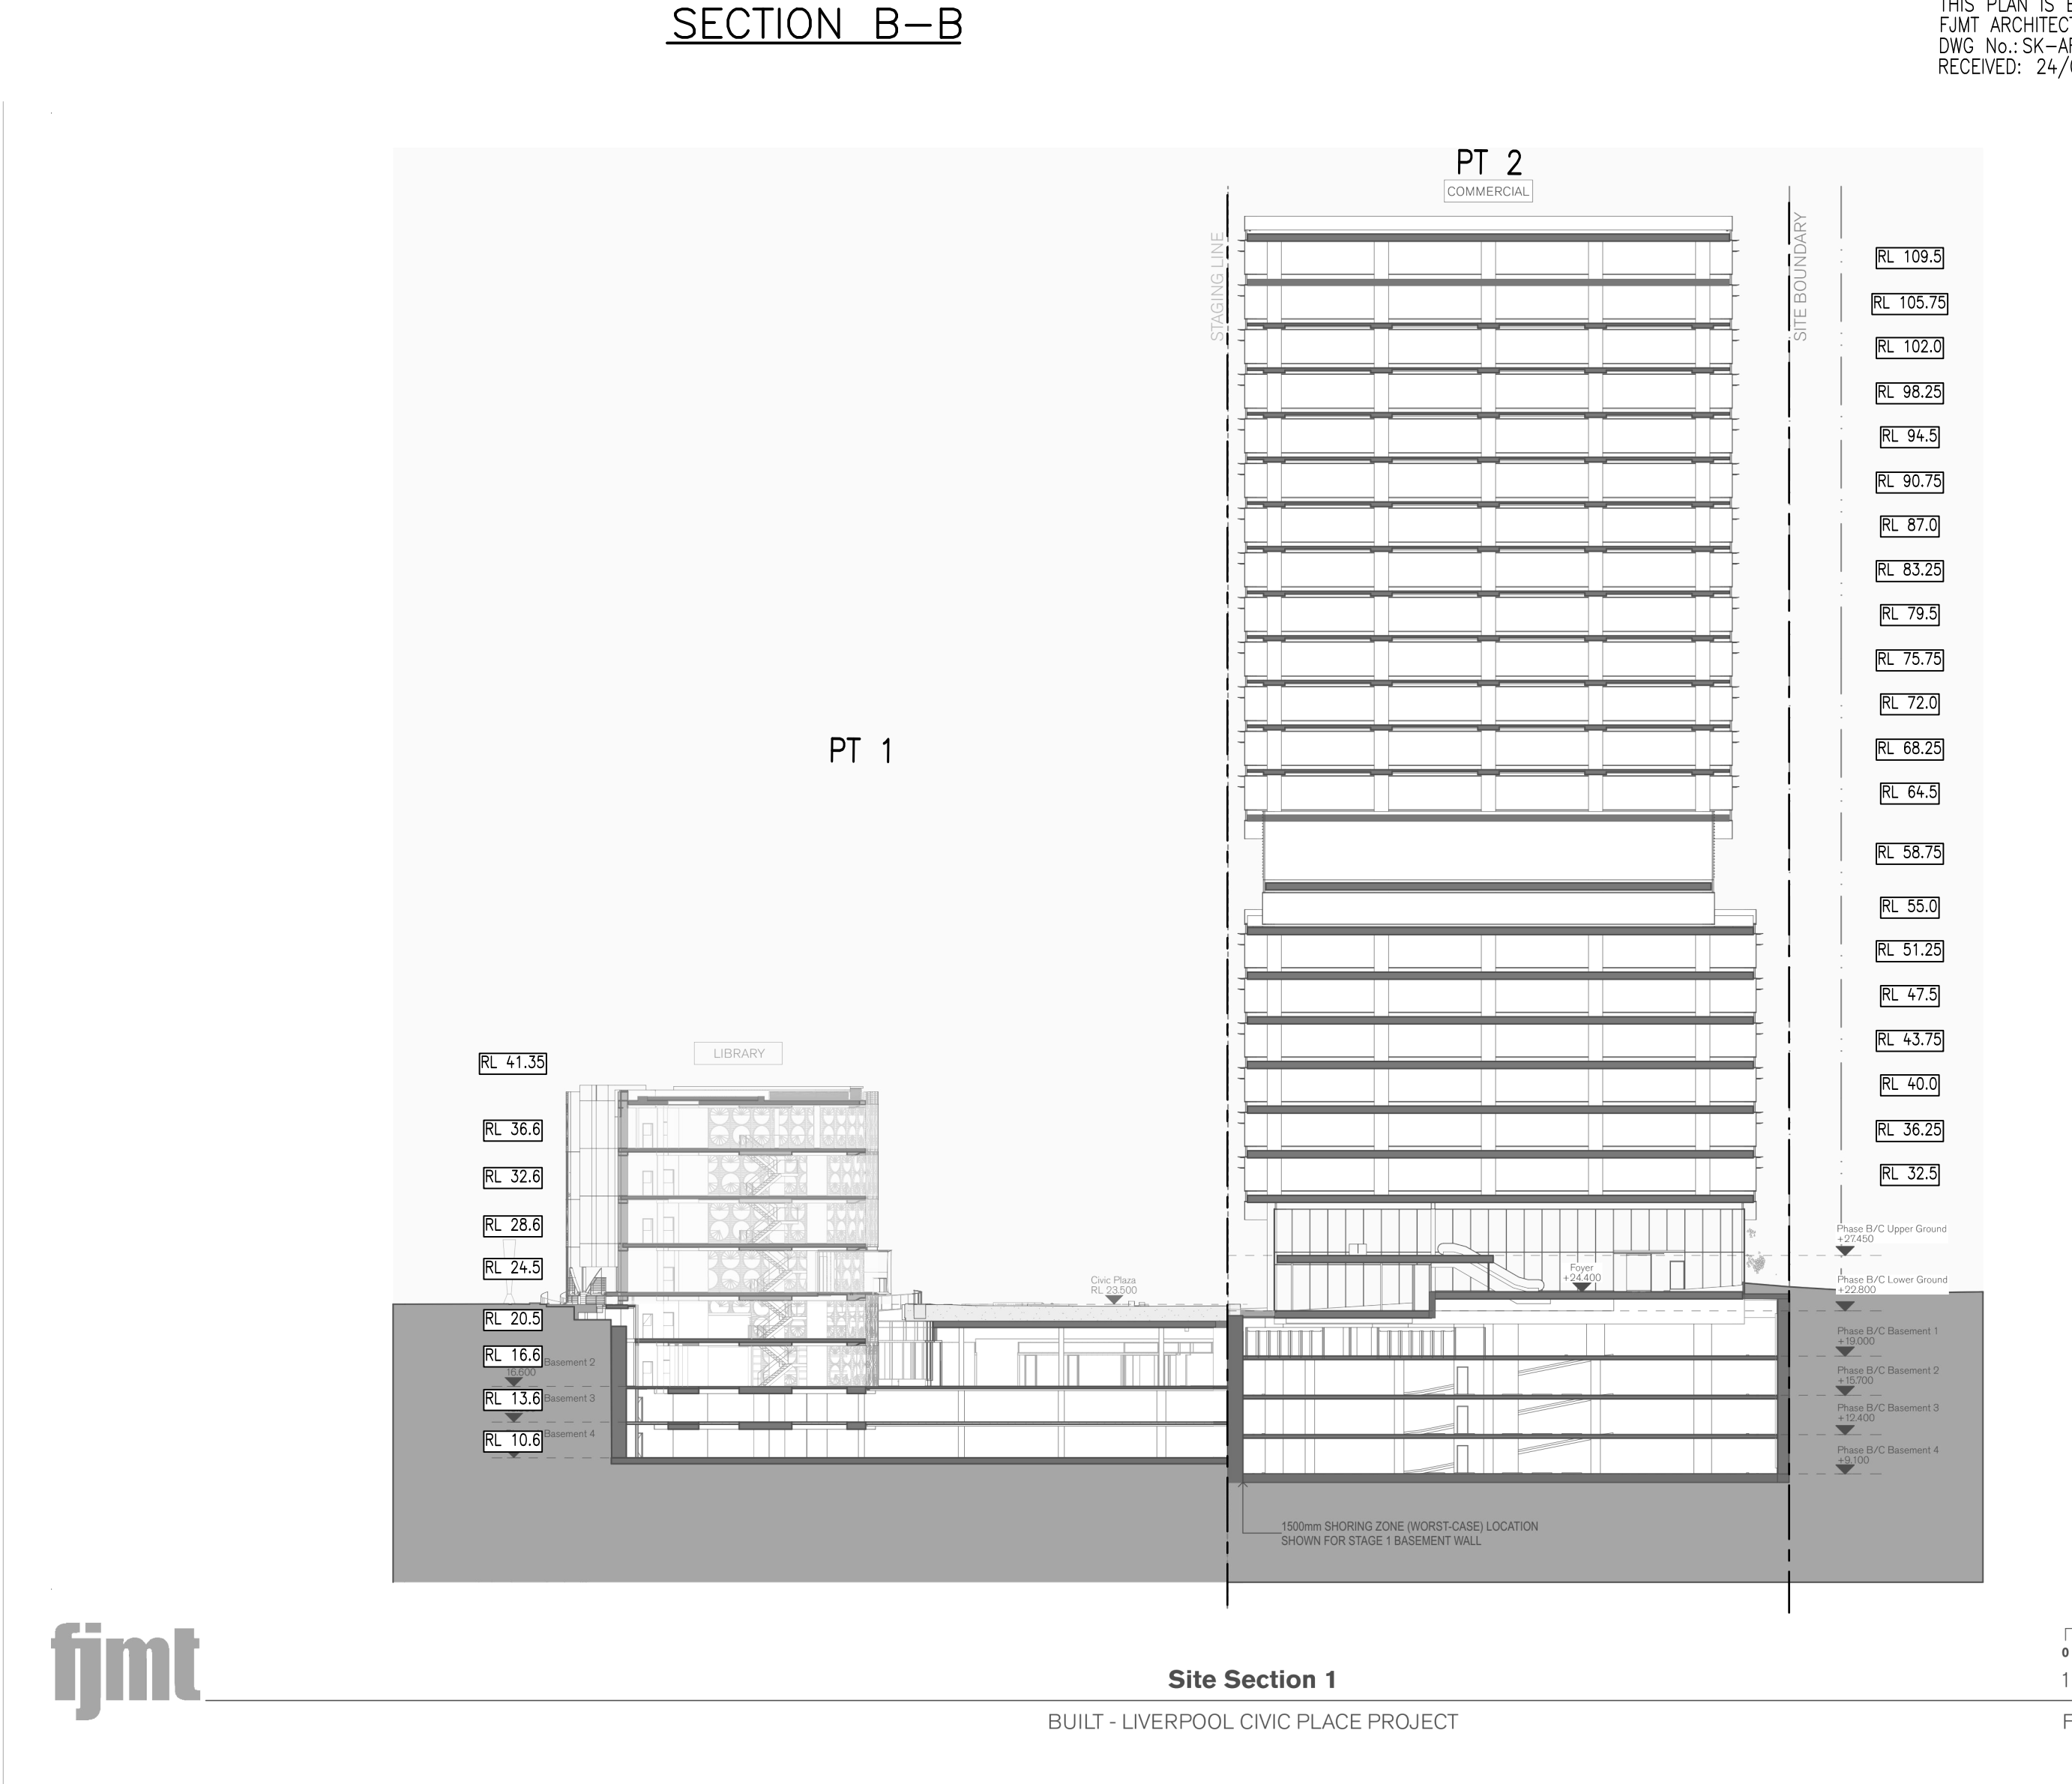

DIMENSIONS AND AREAS SUBJECT TO SURVEY

SCHEDULE OF WHOLE OF LOT
EASEMENTS
EASEMENT FOR SUPPORT & SHELTER
EASEMENT FOR SERVICES
EASEMENT FOR EMERGENCY EGRESS
EASEMENT TO ACCESS SHARED FACILITIES


SURVEYOR Name: DAVID JOHN CAREY Date: Reference: 201512-08 DSUB	PLAN OF PROPOSED SUBDIVISION OF LOT 1 DP 1293937	LGA: LIVERPOOL Locality: LIVERPOOL Reduction Ratio: 1: NTS Lengths are in metres.	REGISTERED CONTRACT PLAN Plan compiled from architectural CAD data. Plan is subject to final survey after completion of construction.	DRAFT PRINTED 20 MAR 2025 ISSUE 15
--	---	--	---	--

- SCHEDULE OF STRATUM LOTS
- LOT 1 – COUNCIL STRATUM LOT
- LOT 2 – DEVELOPER HOTEL STRATUM LOT
- LOT 3 – DEVELOPER COMMERCIAL STRATUM LOT

SECTION C–C

THIS PLAN IS BASED ON PLANS BY
FJMT ARCHITECTS
DWG No.: SK-AR-4004 Site Section 2.pdf
RECEIVED: 24/06/24

RANCIS-JONES MOREHEN THORP PTY LTD 2025 ABN 28 101 197 219 NOMINATED ARCHITECT: RICHARD FRANCIS-JONES (REG NO 5301)

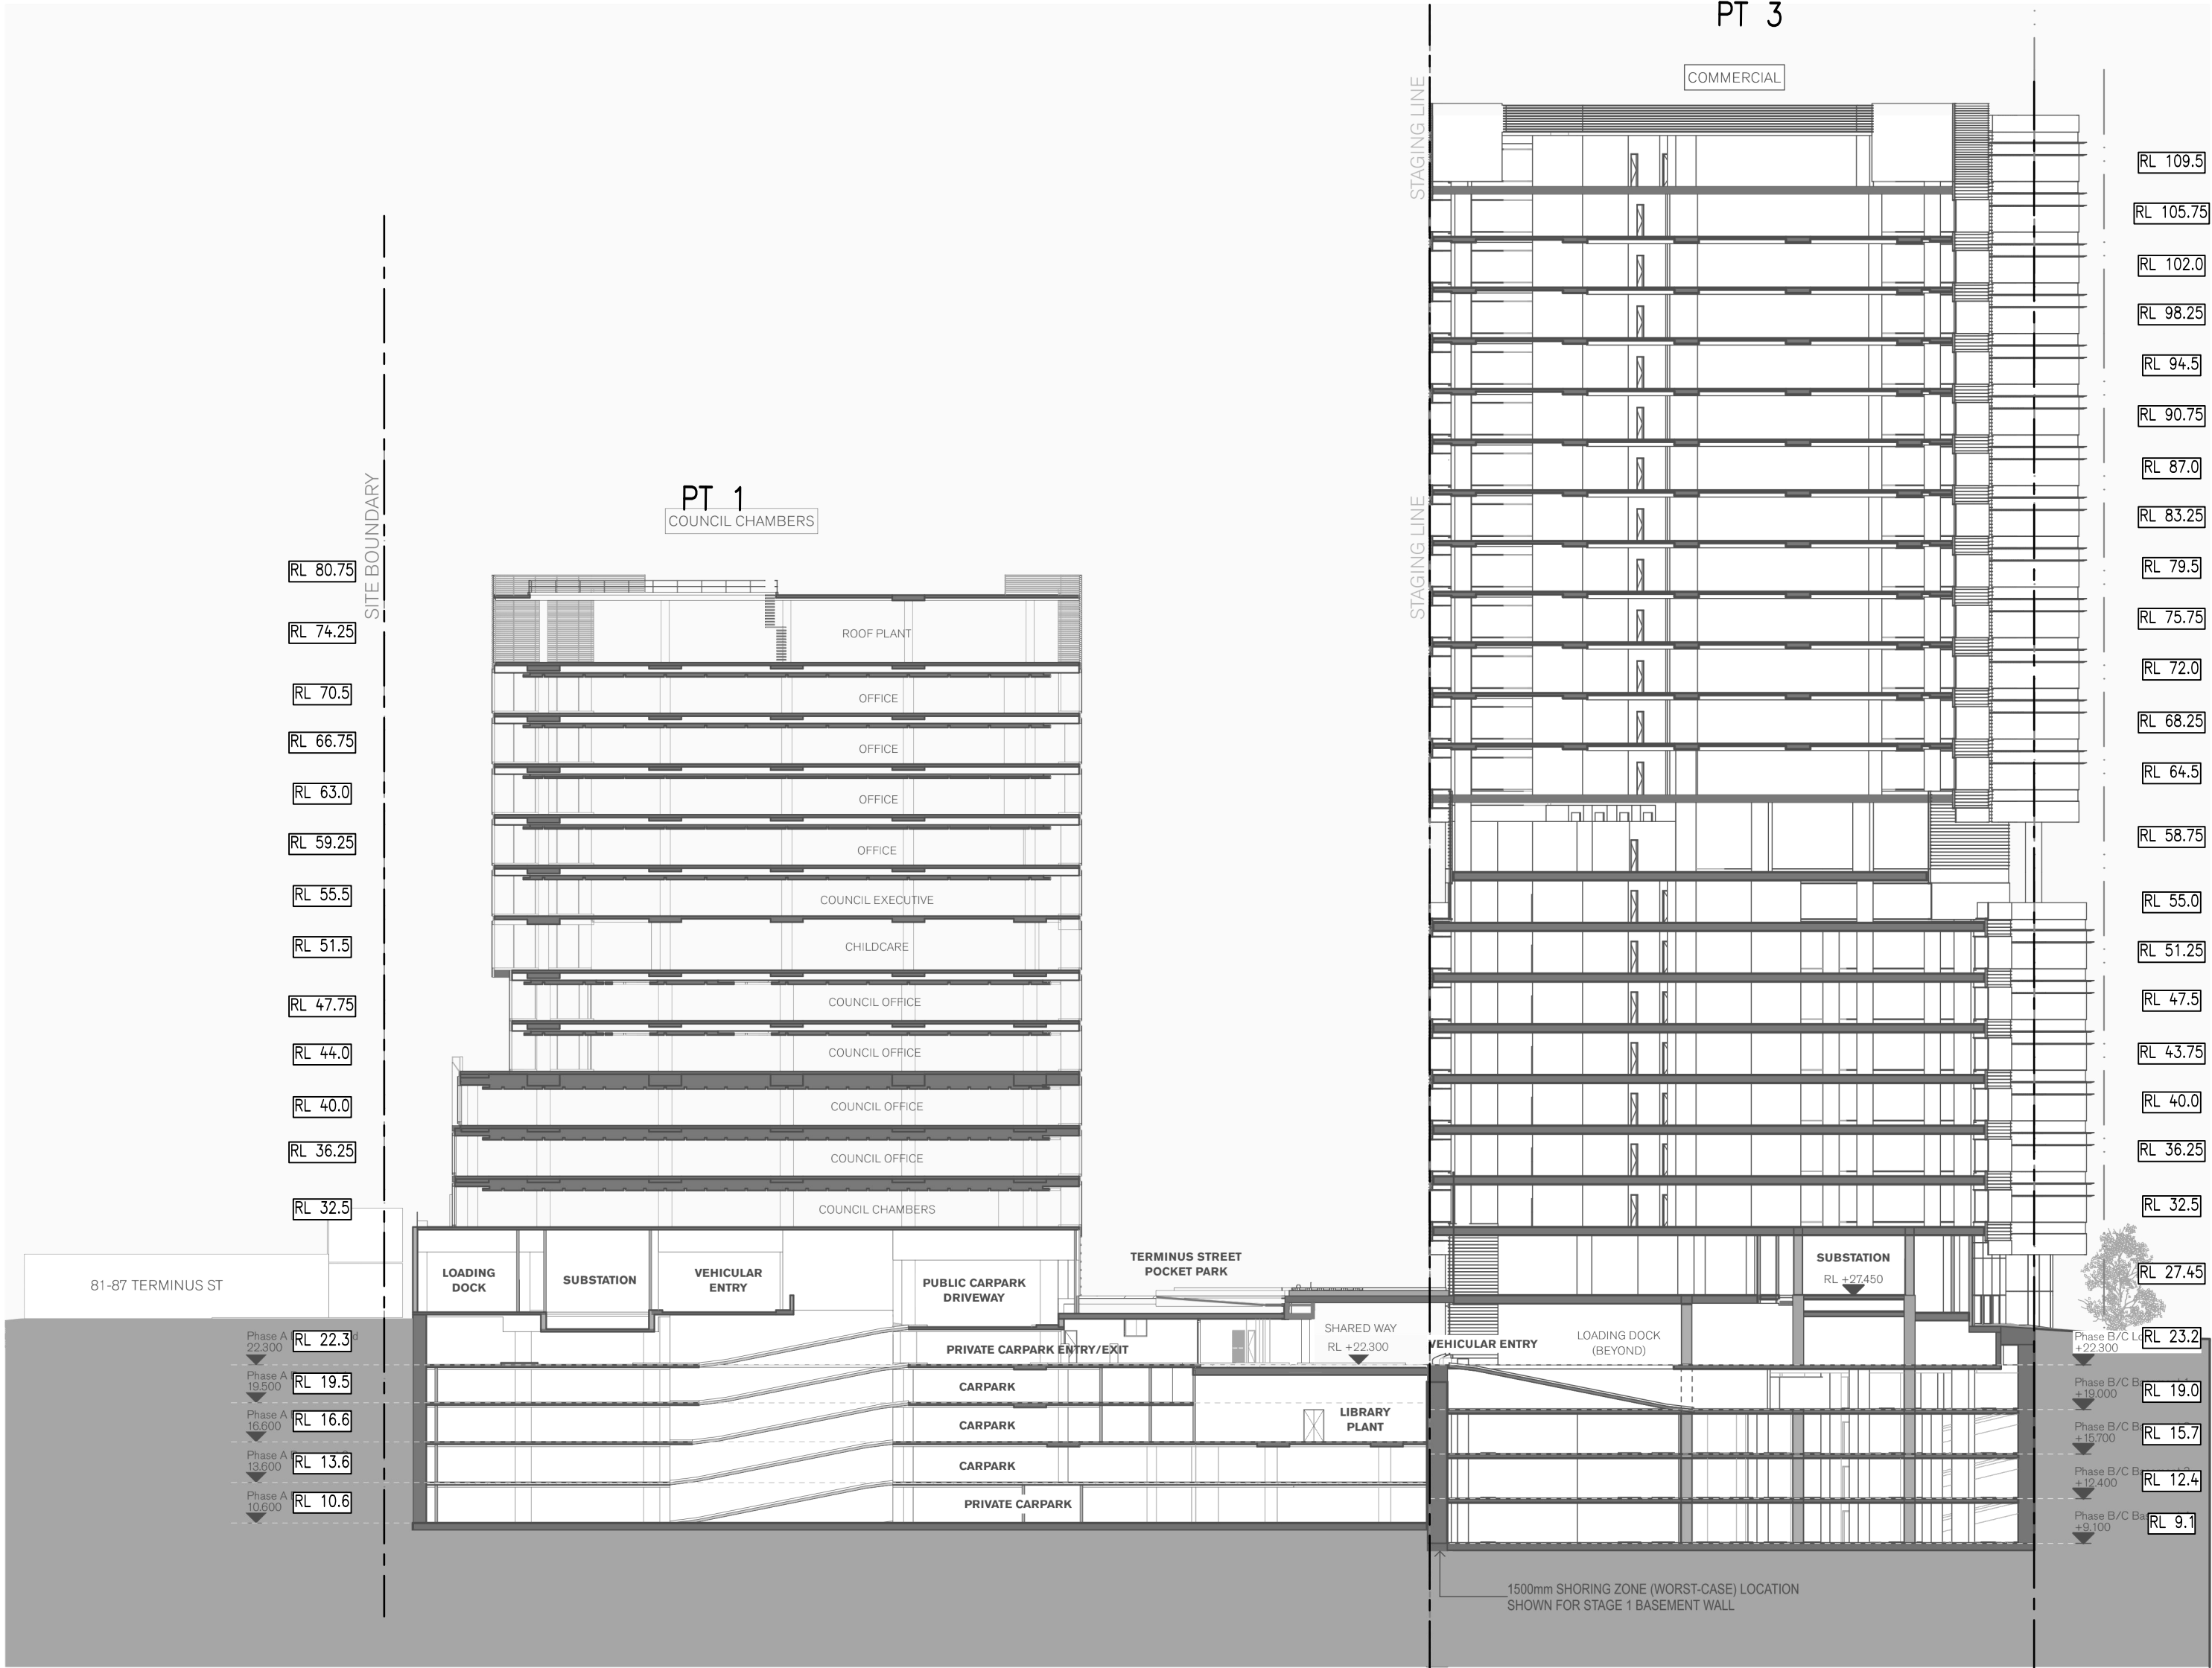

SCHEDULE OF WHOLE OF LOT
EASEMENTS
EASEMENT FOR SUPPORT & SHELTER
EASEMENT FOR SERVICES
EASEMENT FOR EMERGENCY EGRESS
EASEMENT TO ACCESS SHARED FACILITIES

SURVEYOR Name: DAVID JOHN CAREY Date: Reference: 201512-08 DSUB	PLAN OF PROPOSED SUBDIVISION OF LOT 1 DP 1293937	LGA: LIVERPOOL Locality: LIVERPOOL Reduction Ratio: 1: NTS Lengths are in metres.	REGISTERED CONTRACT PLAN Plan compiled from architectural CAD data. Plan is subject to final survey after completion of construction.	DRAFT PRINTED 20 MAR 2025 ISSUE 15
--	---	--	---	--

